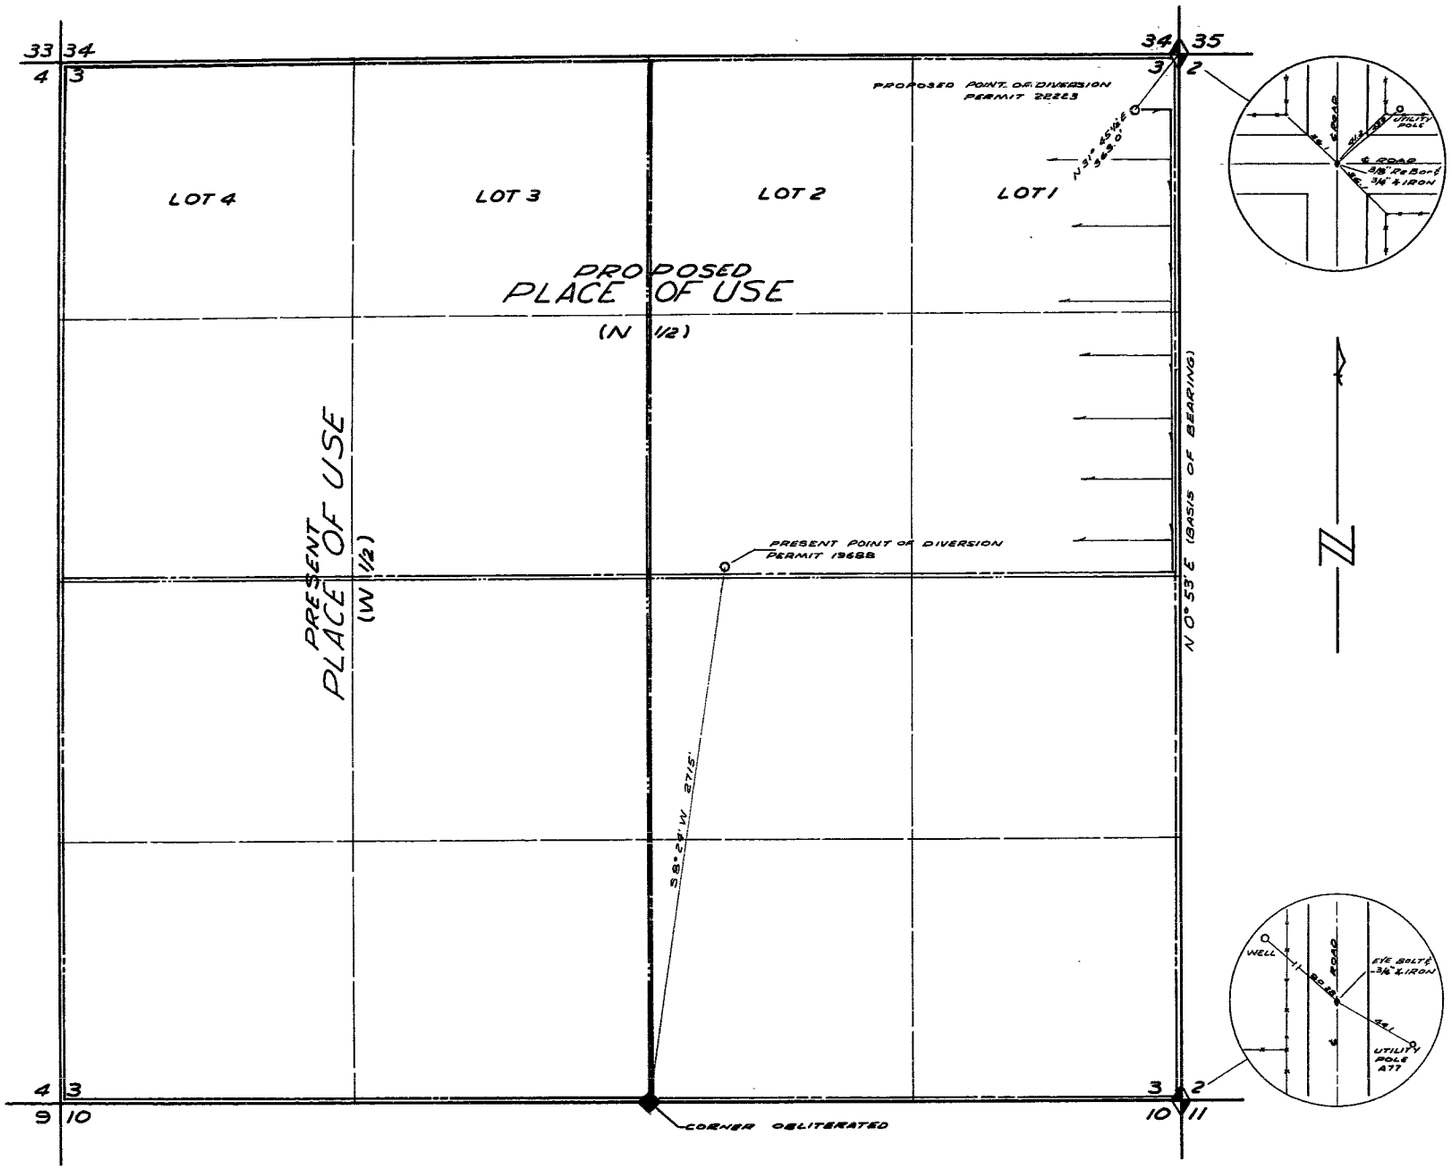

T.44N., R.37E. M.D.B.&M.

STATE OF NEVADA
COUNTY OF ORMSBY } S.S.

I RICHARD M. BLACK, BEING FIRST DULY SWORN, DEPOSE AND SAY THAT THIS MAP, CONSISTING OF ONE SHEET, HAS BEEN CORRECTLY DRAWN TO THE DESIGNATED SCALE FROM THE FIELD NOTES OF A SURVEY MADE UNDER MY SUPERVISION AND DIRECTION ON THE 16th DAY OF DECEMBER, 1964; THAT IT TRULY AND CORRECTLY REPRESENTS THE PROPOSED LOCATION AND EXTENT OF THE WORKS USED TO DIVERT WATER FROM UNDERGROUND IN HUMBOLDT COUNTY, BY ALICE F. & HUGO G. HARMAN, FOR IRRIGATION AND DOMESTIC PURPOSES THAT THE PRESENT AND PROPOSED POINTS OF DIVERSION, THE APPROXIMATE LOCATION AND SIZE OF THE DIVERTING CHANNEL, ALL RESERVOIRS OR BASINS, THE LOCATION AND NAMES OF ALL OTHER WORKS WHICH WILL CROSS OR CONNECT WITH THE PROPOSED WORKS, AND THE BOUNDARY OF ALL LANDS, SHOWING BY 40 ACRE SUBDIVISIONS THE AREA PROPOSED TO BE IRRIGATED, ARE FULLY AND CORRECTLY DESIGNATED THEREON.

Richard M. Black
STATE WATER RIGHT SURVEYOR

SUBSCRIBED AND SWORN TO BEFORE ME THIS 21st DAY OF DECEMBER 1964.

Joyce Maddeford
NOTARY PUBLIC IN AND FOR
ORMSBY COUNTY, NEVADA

SCALE 1" = 400'

1964 DEC 21 PM 1 47

FILED
Dec 21, 1964
STATE ENGINEER'S OFFICE

MAP
TO ACCOMPANY APPLICATION
TO CHANGE POINT OF DIVERSION
& Place of USE
UNDER PERMIT NO. 19688
BY ALICE F. & HUGO G. HARMAN
FROM UNDERGROUND

B.A.&R. 12-64

22223