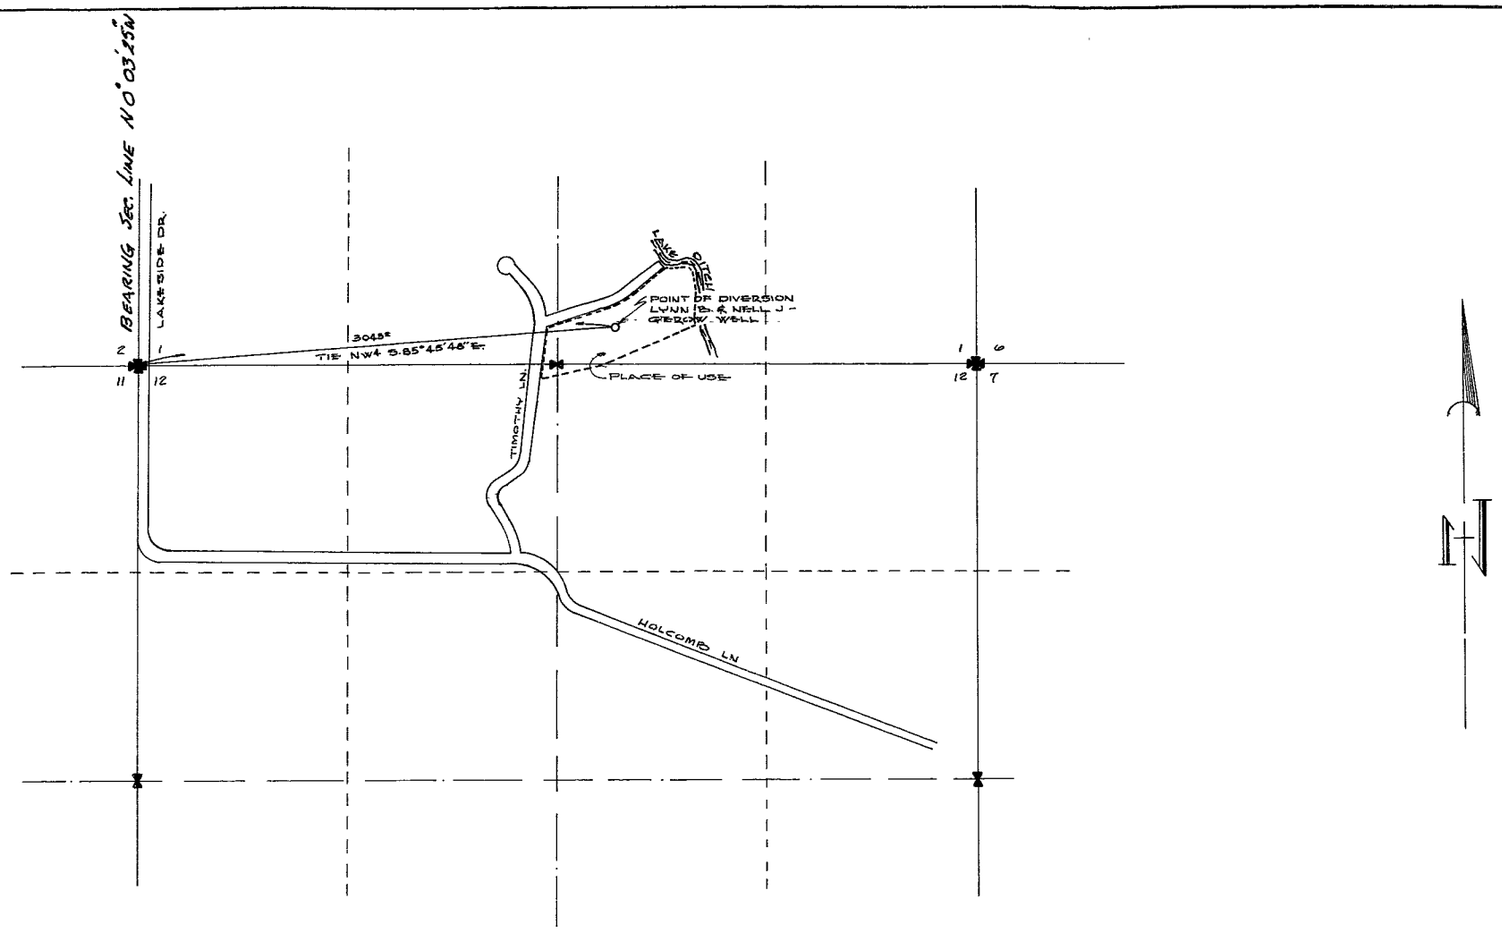

SEC. 1 & 12 T18N. R19E

State of Nevada
County of Washoe } ss

I Brien B. Walters, being first duly sworn, depose & say that this map is correctly drawn to the designated scale from data obtained from field survey notes property deeds & records of survey & that the map truly represents the proposed works to divert water from an underground source in Washoe County for private use by Lynn B. & Nell J Gerow the location of point of diversion & place of use is correctly shown hereon.

Brien B. Walters

Subscribed & Sworn before Me this 8th Day of September 1964

Frances L. Jacobsen
Notary Public in & for Washoe County Nevada
My Commission Expires May 1, 1965

Note:
The roads are shown larger than scale for illustrative purposes

FILED
Sept. 8, 1964
STATE ENGINEER'S OFFICE

RECEIVED
SEP 8 1964
STATE ENGINEER'S OFFICE

500 1000 2000

Scale - 1"-500'

MAP TO ACCOMPANY APPLICATIONS TO APPROPRIATE WATER BY LYNN B. & NELL J. GEROW FOR DOMESTIC AND IRRIGATION USE FROM UNDERGROUND SOURCE

22232