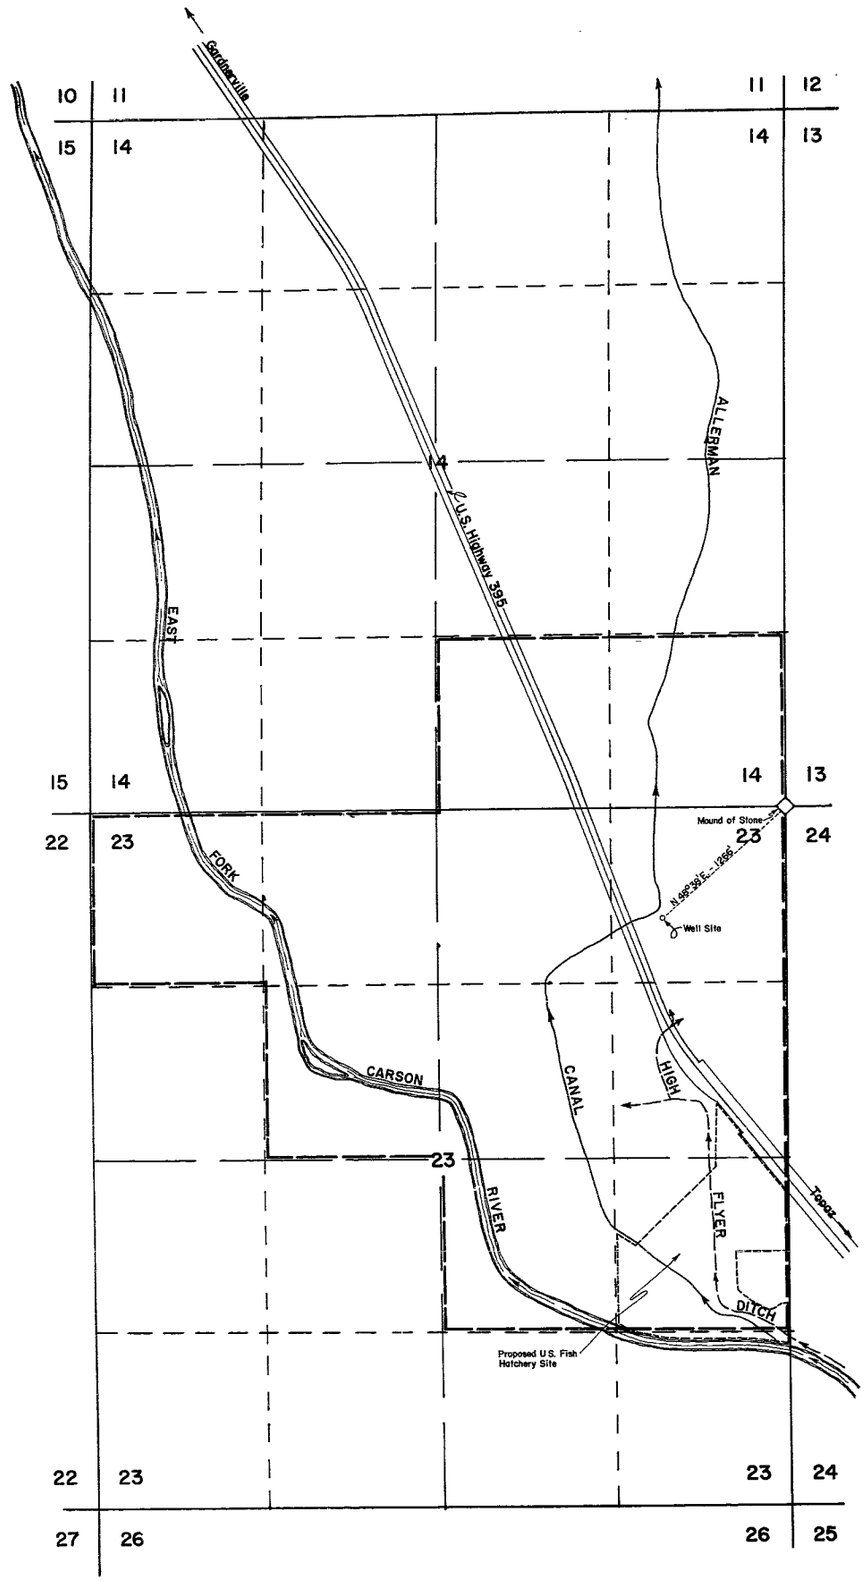

STATE OF NEVADA
COUNTY OF ORMSBY SS

I, JAMES D. WALLACE, JR., being first duly sworn, depose and say that this map, consisting of 1 sheet, has been drawn to the designated scale from field notes of a survey made by me on October 10, 1964; that it truly and correctly represents the proposed location and extent of the works used to divert water from an underground source in Douglas County, Nevada, by A & L. SETTELMEYER for irrigation purposes. That the proposed point of diversion and the boundary of all lands, showing by 40-acre subdivisions the areas proposed to be irrigated, are fully and correctly designated thereon.

James D. Wallace Jr.
STATE WATER RIGHT SURVEYOR

Subscribed and sworn to before me this 19th day of October, 1964.

Alma L. Clayton
Notary Public in and for Ormsby County, Nevada

0 600 1200 1800 2400
SCALE: 1" = 600'

STATE ENGINEER
1964 OCT 22 PM 4 38

FILED
Oct. 22, 1964
STATE ENGINEER'S OFFICE

MAP TO ACCOMPANY
APPLICATION TO APPROPRIATE
WATER FOR IRRIGATION PURPOSES
BY
A. & L. SETTELMEYER
FROM AN UNDERGROUND SOURCE
IN DOUGLAS COUNTY, NEVADA

22249