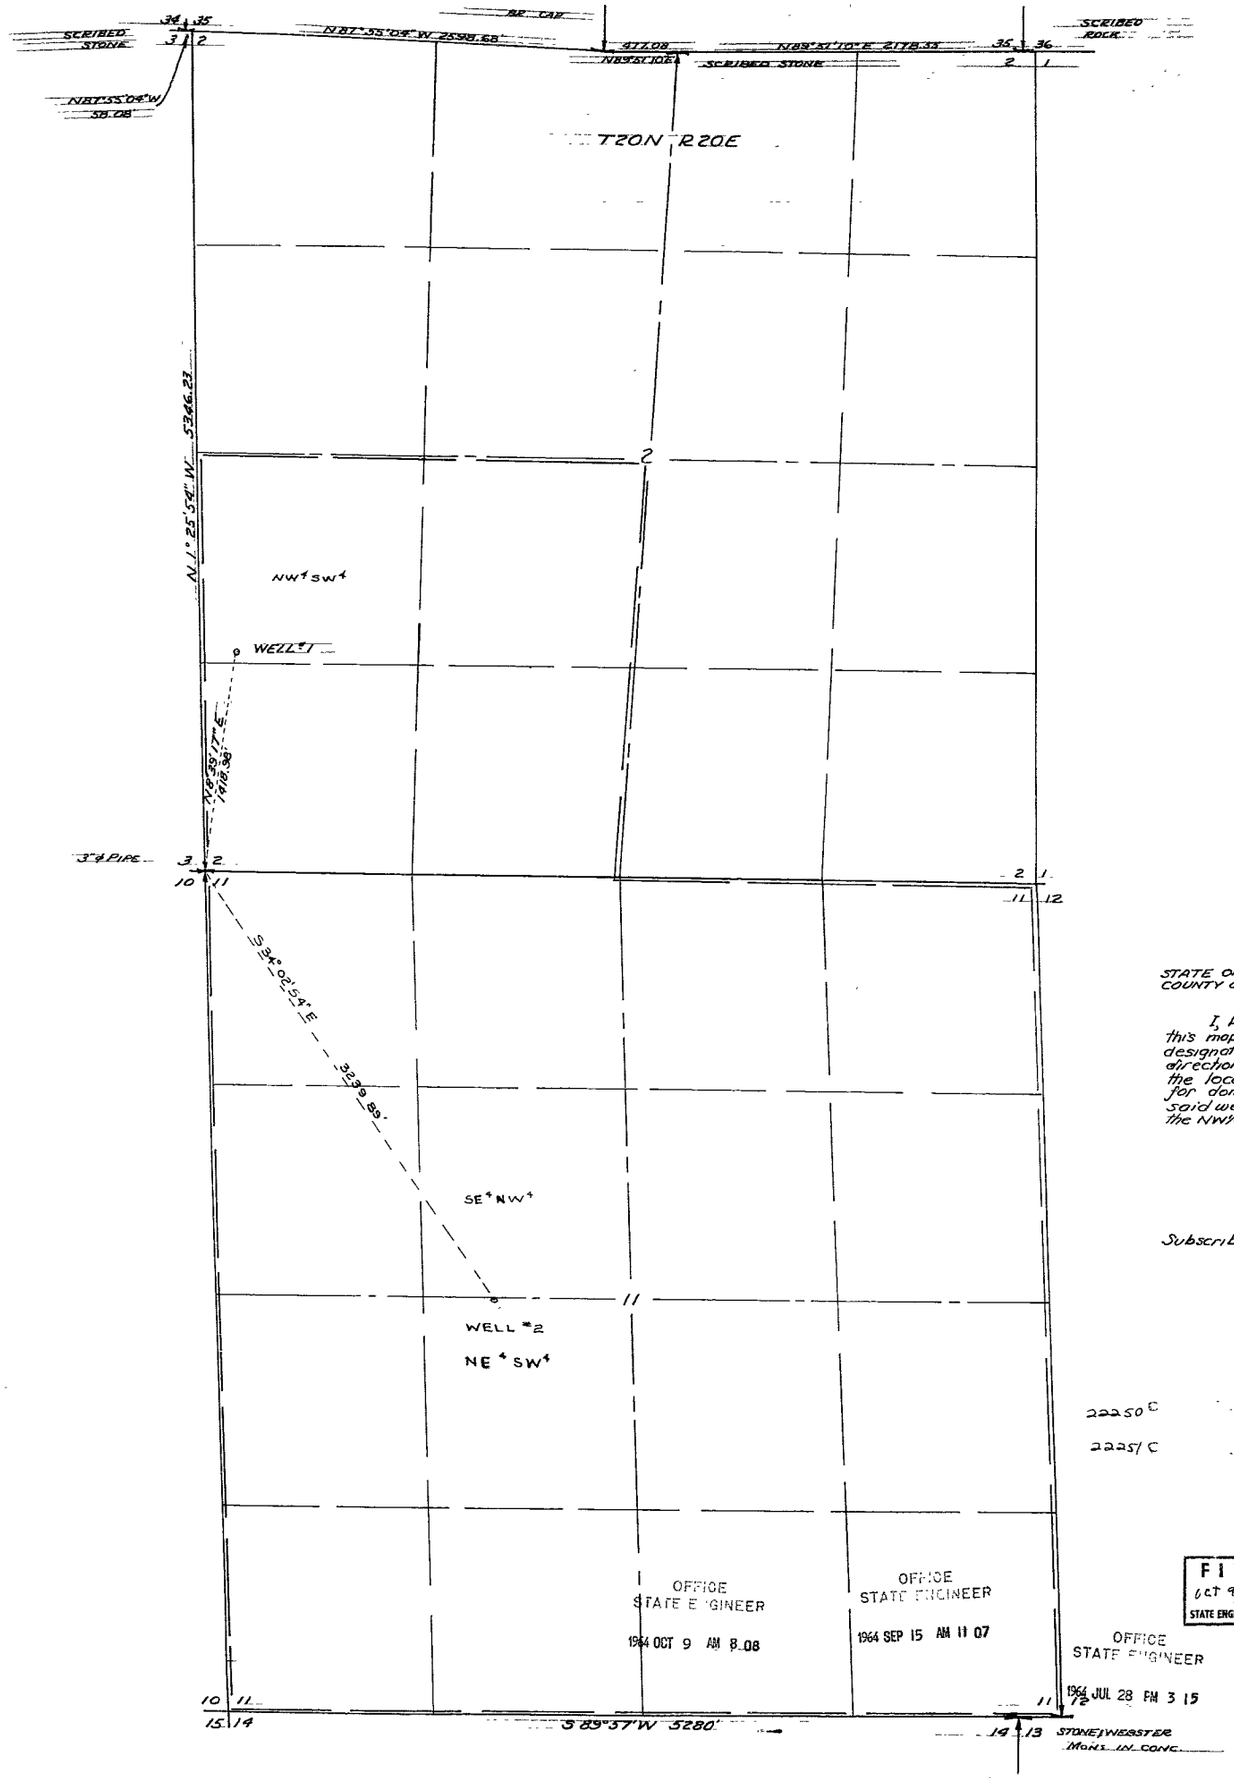

STATE OF NEVADA ss
COUNTY OF WASHOE

I, Peter G. Güsti, being first duly sworn, depose and say that this map, consisting of one sheet, has been correctly drawn to the designated scale from field notes of a survey made under my direction on Jan. 24, 1964; that it truly and correctly represents the location of wells #1 and 2, and to be used by Gaspari Bros. for domestic and stockwatering uses, file # 22250 ; that the said wells are located in the NW¼ of the SW¼ of Section 2 & the NW¼ of the NW¼ of Section 11, T20N, R20E, M.D.B.&M.

Peter G. Güsti
STATE WATER RIGHT SURVEYOR

Subscribed and sworn to before me this 29th day of April 1964.

William H. Robinson
NOTARY PUBLIC IN AND FOR THE COUNTY OF WASHOE, STATE OF NEVADA

My commission expires April 24, 1966

22250 C ... 6440 ISSUED 1-12-68

22251 C ... No. 6441 ISSUED 1-12-68

FILED
Oct 9, 1964
STATE ENGINEER'S OFFICE

MAP TO ACCOMPANY APPLICATION TO APPROPRIATE WATER FROM UNDERGROUND SOURCES FOR STOCKWATERING AND DOMESTIC USES BY THE GASPARI BROTHERS

SCALE 1" = 500'

DATE: APR. 1964

22251 22250 ← FILE UNDER