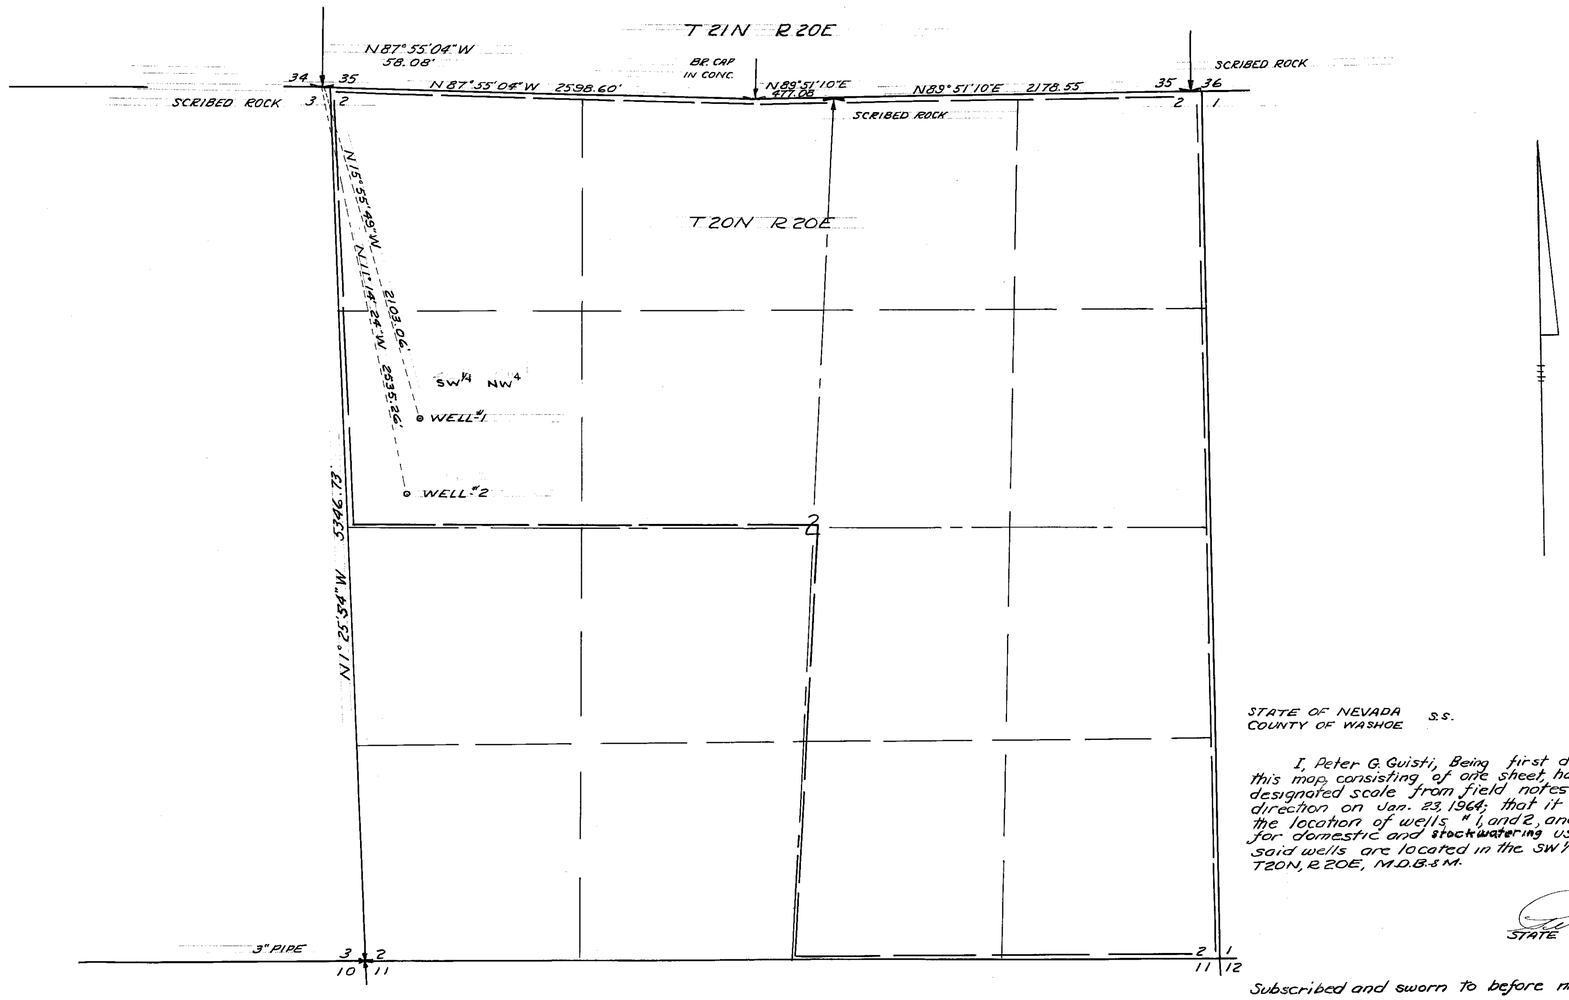

STATE OF NEVADA
COUNTY OF WASHOE S.S.

I, Peter G. Guisti, Being first duly sworn, depose and say that this map consisting of one sheet, has been correctly drawn to the designated scale from field notes of a survey made under my direction on Jan. 23, 1964; that it truly and correctly represents the location of wells #1 and 2, and to be used by Louis Dandrea for domestic and stockwatering uses, File #22252-53; that the said wells are located in the SW¼ of the NW¼ of Section 2 T20N, R20E, M.D.B.&M.

Peter G. Guisti
STATE WATER RIGHT SURVEYOR

Subscribed and sworn to before me this 29th day of April 1964.

William H. Robinson
NOTARY PUBLIC IN AND FOR THE COUNTY OF WASHOE, STATE OF NEVADA.

My commission expires April 29, 1966

22252 CERTIFICATE No. 6442 ISSUED 1-11-68
22253 CERTIFICATE No. 6443 ISSUED 1-11-68

MAP TO ACCOMPANY APPLICATION TO APPROPRIATE WATER FROM UNDERGROUND SOURCES FOR STOCKWATERING AND DOMESTIC USES BY LOUIS DANDREA

SCALE 1" = 500' DATE: APR. 1964

OFFICE OF THE STATE ENGINEER
1964 OCT 9 AM 8 08

OFFICE OF THE STATE ENGINEER
1964 SEP 15 AM 11 08

FILED
Oct 9, 1969
STATE ENGINEER'S OFFICE

OFFICE OF THE STATE ENGINEER
1964 JUL 28 PM 3 16

86588 86587 22253 22252 FILE UNDER