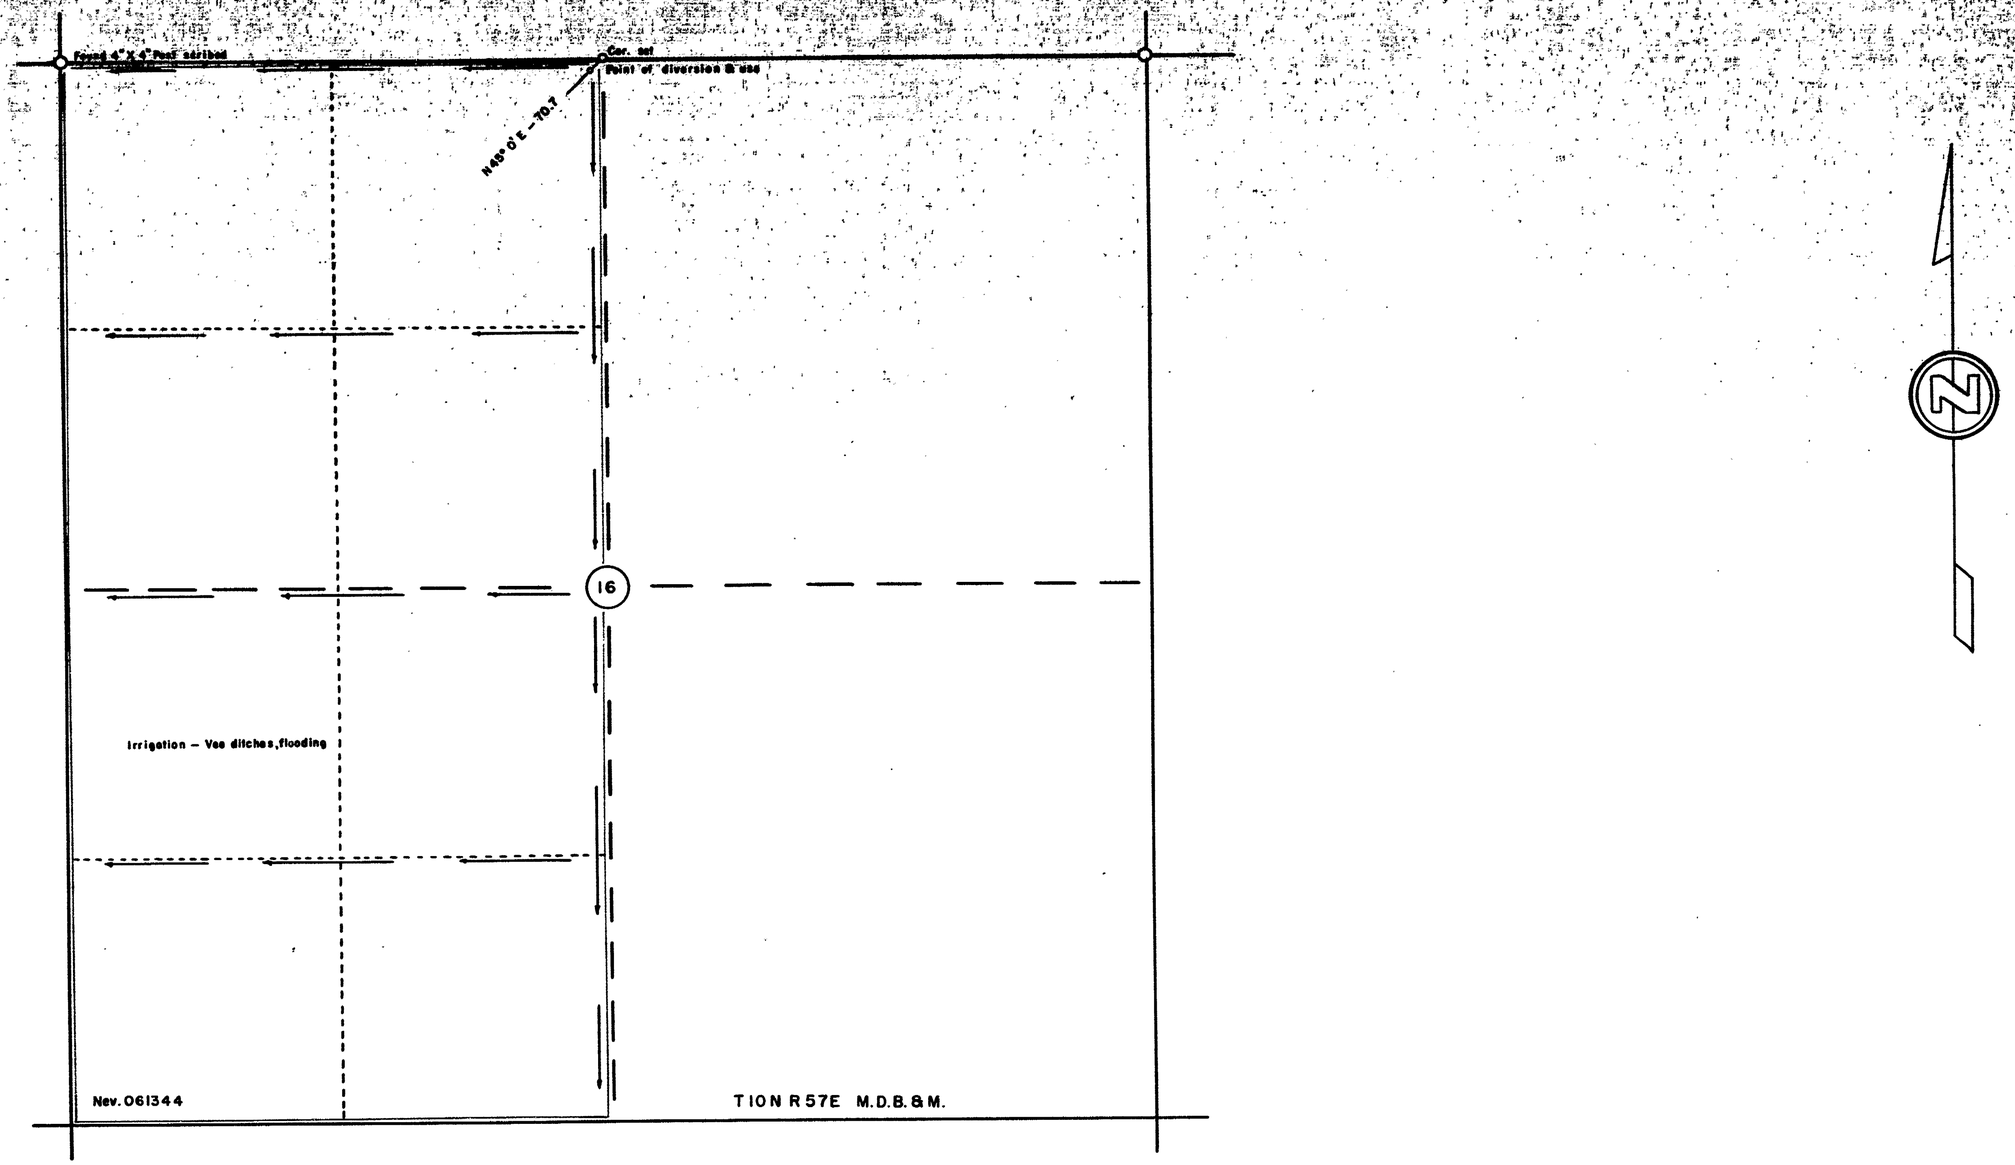

State of Nevada
County of Washoe } ss.

I, J.V. Caselli, being first duly sworn, depose and say that this map consisting of 1 sheet, numbered from 1 to 0, inclusive, has been correctly drawn to the designated scale from field notes of a survey made by me between the 23 day of April, and the 24 day of April, 1964, that it truly and correctly represents the proposed location and extent of the works used to divert water from Underground Source, in Nye County by Juanita Biffle, for irrigation purposes. That the proposed point of diversion, the approximate location and size of the diverting channel, all reservoirs or basins, the location and names of all other works which will cross or connect with the proposed works, and the boundary of all lands, showing by 40 acre subdivisions the areas proposed to be irrigated, are fully and correctly designated thereon.

J.V. Caselli
STATE WATER RIGHT SURVEYOR

Subscribed and sworn to before me this 5th day of October, 1964

Mae Hills Sherwood
NOTARY PUBLIC IN AND FOR ORMSBY COUNTY, NEVADA

My Commission Expires July 1, 1965

FILED
Oct 5, 1964
STATE ENGINEER'S OFFICE

OFFICE
STATE ENGINEER
1964 OCT 5 PM 1 21

0 400 800 1200 1600 2000

MAP TO ACCOMPANY
APPLICATION TO APPROPRIATE WATER
FOR
DOMESTIC & IRRIGATION.
FROM
UNDERGROUND SOURCE.
BY
JUANITA BIFFLE.
ANTON TEXAS

SCALE 1" = 400 FT.

SURVEYED BY —
J.V. CASELLE
RENO, NEVADA

22265