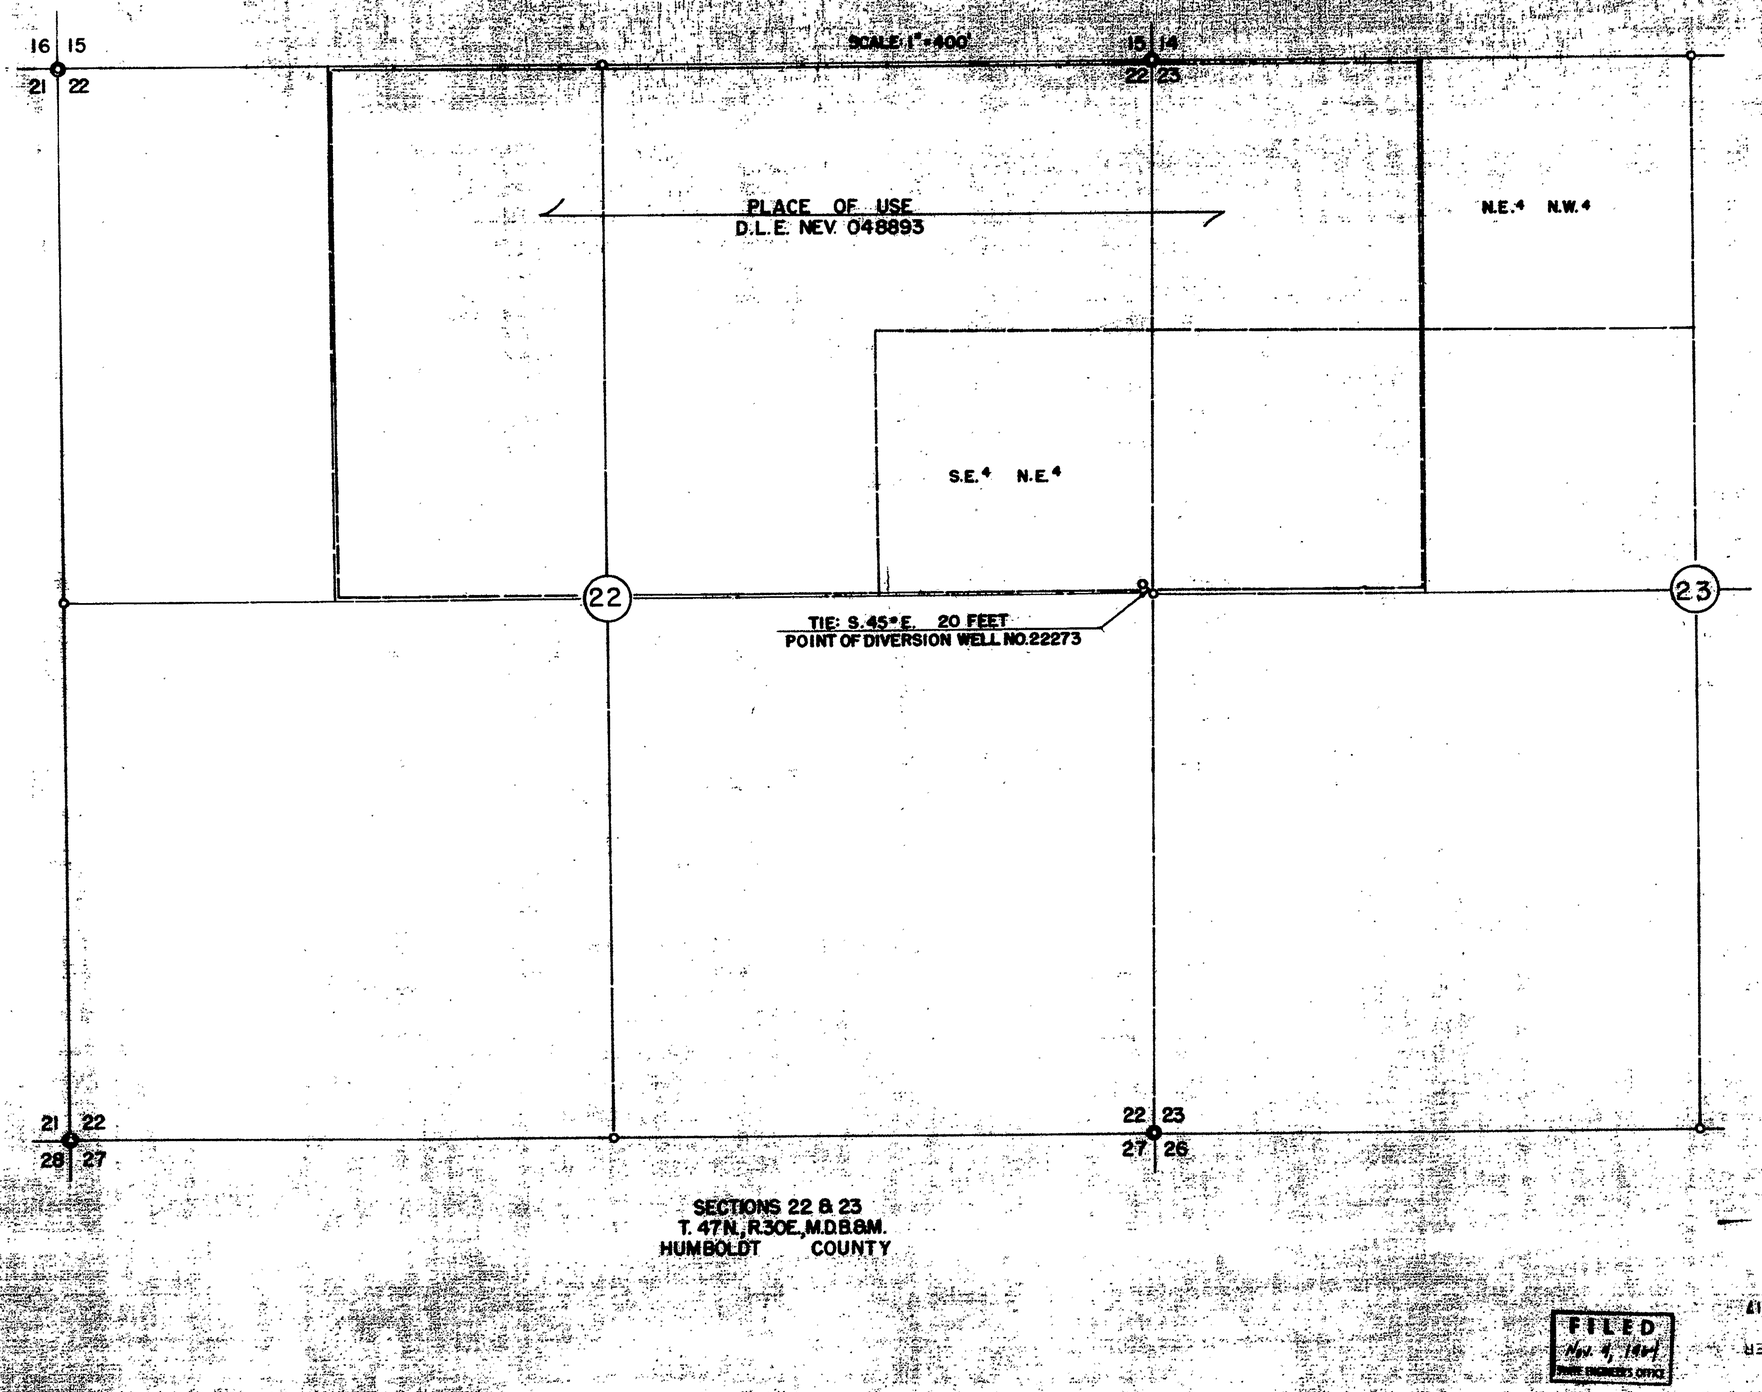

STATE OF NEVADA S.S.
COUNTY OF WASHOE

I, E.P. OSGOOD, BEING FIRST DULY SWORN, DEPOSE AND SAY THAT THIS MAP, CONSISTING OF 1 SHEET, HAS BEEN CORRECTLY DRAWN TO THE DESIGNATED SCALE FROM FIELD NOTES OF A SURVEY MADE BY ME ON THE 26TH DAY OF OCTOBER, 1964. THAT IT TRULY AND CORRECTLY REPRESENTS THE LOCATION AND EXTENT OF THE WORKS USED TO DIVERT WATER FROM UNDERGROUND SOURCES BY WELL IN HUMBOLDT COUNTY, NEVADA BY ETHEL BLOHM FOR IRRIGATION AND DOMESTIC USE.

THAT THE PREPOSED POINT OF DIVERSION, THE APPROXIMATE LOCATION AND SIZE OF THE DIVERSION CHANNEL OR OTHER CONDUIT THE PLACE AND MANNER OF USE, AND THE LOCATION AND NAMES OF OTHER WORKS OR STREAMS WHICH ARE CROSSED BY OR CONNECTED WITH THE SAID WORKS ARE FULLY AND CORRECTLY DESIGNATED THEREON.

E.P. Osgood Jr.
E.P. OSGOOD JR., ST. WTR. RT. SUR. NO. 294

SUBSCRIBED AND SWORN BEFORE ME THIS 30TH DAY OF OCTOBER, 1964.

James R. Underwood
NOTARY PUBLIC

NOTARY PUBLIC IN AND FOR WASHOE COUNTY, NEVADA
MY COMMISSION EXPIRES: 4-17-68.

FILED
Nov. 4, 1964
STATE ENGINEER'S OFFICE

OFFICE
STATE ENGINEER
NOV 4 AM 9 17
1964

APPLICATION No. 22273

MAP TO ACCOMPANY APPLICATION TO
APPROPRIATE WATER FOR
IRRIGATION AND DOMESTIC USE
by
ETHEL BLOHM
FROM UNDERGROUND SOURCES
HUMBOLDT COUNTY NEVADA

OCTOBER E.P. OSGOOD, JR., ST. WTR. RT. SUR. NO. 294

22273