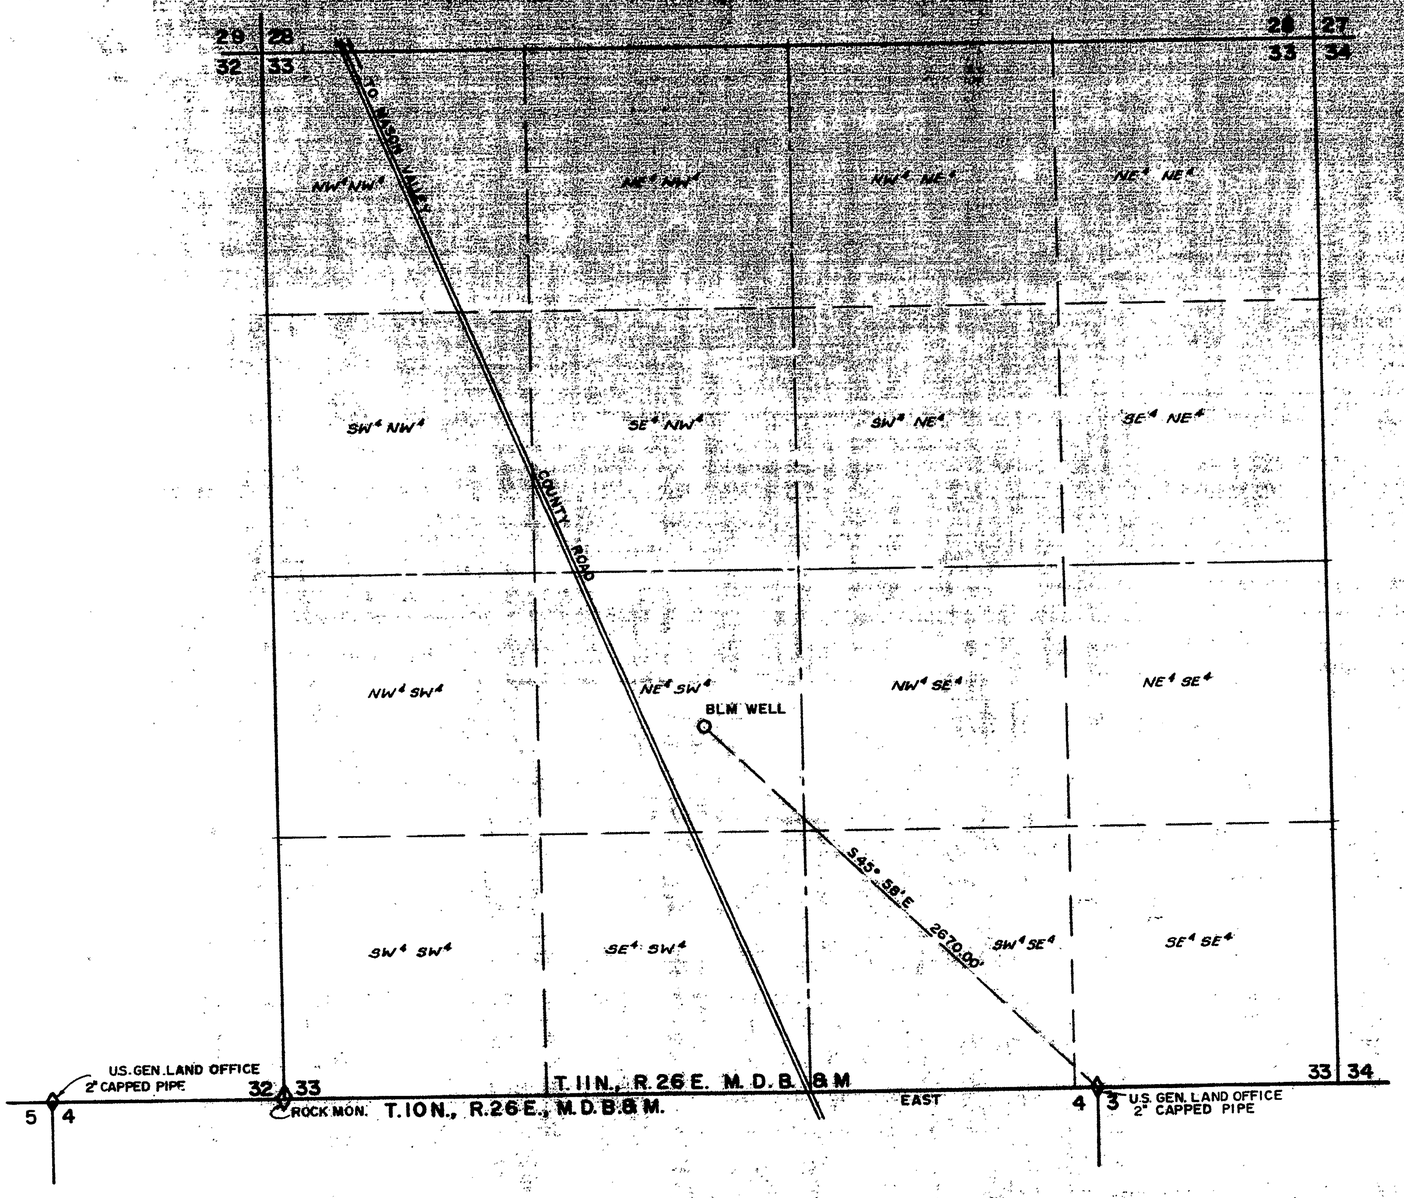

STATE OF NEVADA, } SS.
COUNTY OF ORMSBY }

I, BEN LEWIS, BEING FIRST DULY SWORN, DEPOSE AND SAY THAT THIS MAP, CONSISTING OF ONE SHEET, HAS BEEN CORRECTLY DRAWN TO THE DESIGNATED SCALE FROM FIELD NOTES OF A SURVEY MADE UNDER MY SUPERVISION AND DIRECTION, ON THE 1st DAY OF OCTOBER, 1964; THAT IT TRUELY AND CORRECTLY REPRESENTS THE PROPOSED LOCATION AND EXTENT OF THE WORKS USED TO DIVERT WATER FROM AN UNDERGROUND SOURCE, IN LYON COUNTY, BY W. SEAGRAVES & SON FOR STOCKWATERING PURPOSES. THAT THE PROPOSED POINT OF DIVERSION, THE APPROXIMATE LOCATION AND SIZE OF THE DIVERTING CHANNEL OR OTHER CONDUIT, THE THE PLACE AND MANNER OF USE, AND THE LOCATION AND NAMES OF ALL OTHE WORKS OR STREAMS WHICH ARE CROSSED BY, OR CONNECTED WITH THE SAID WORKS, ARE FULLY AND CORRECTLY DESIGNATED THEREON.

Ben Lewis
BEN LEWIS STATE WATER RIGHT SURVEYOR Nº 295

SUBSCRIBED AND SWORN TO BEFORE ME
THIS 14 DAY OF October, 1964.

Creighton Phalen
NOTARY PUBLIC IN AND FOR ORMSBY COUNTY, NEVADA.
MY COMMISSION EXPIRES December 27, 1964.

BASIS OF BEARING NORTH LINE OF SEC. 4, T. 10 N., R. 26 E., ASSUMED TO BE EAST.

SCALE - 1" = 400'

0 100 200 400 800 1200 1600 2000

OFFICE
STATE ENGINEER
1964 OCT 14 PM 1 16

FILED
Oct 14, 1964
STATE ENGINEER'S OFFICE

MAP
TO ACCOMPANY APPLICATION TO APPROPRIATE WATER FOR STOCKWATERING
BY W. SEAGRAVES & SON FROM AN UNDERGROUND SOURCE IN NE 1/4 SW 1/4
SEC. 33 T. 11 N., R. 26 E., M. D. B. & M.
LYON COUNTY, NEVADA

22283