STATE OF NEVADA
County of White Pine } ss.

I, Robert W. Millard, being first duly sworn, depose and say that this map, consisting of one sheet, has been correctly drawn to the designated scale from field notes of a survey made under my supervision and direction between the 23rd and 25th days of June, 1964 that it fully and correctly represents the proposed location and extent of the works used to divert water from Ruppe Spring No. 4 in White Pine County, by EDITH RUPPE GREGORY for irrigation purposes. That the proposed point of diversion, the approximate location and size of the diverting channel, all reservoirs or basins, the location and names of all other works which will cross or connect with the proposed works, and the boundary of all lands, showing by 40-acre subdivisions the areas proposed to be irrigated, are fully and correctly designated thereon.

State Water Right Surveyor

Subscribed and sworn to before me this 16th day of November, 1964

Notary Public in and for White Pine County, Nevada

My commission expires January 24th, 1968

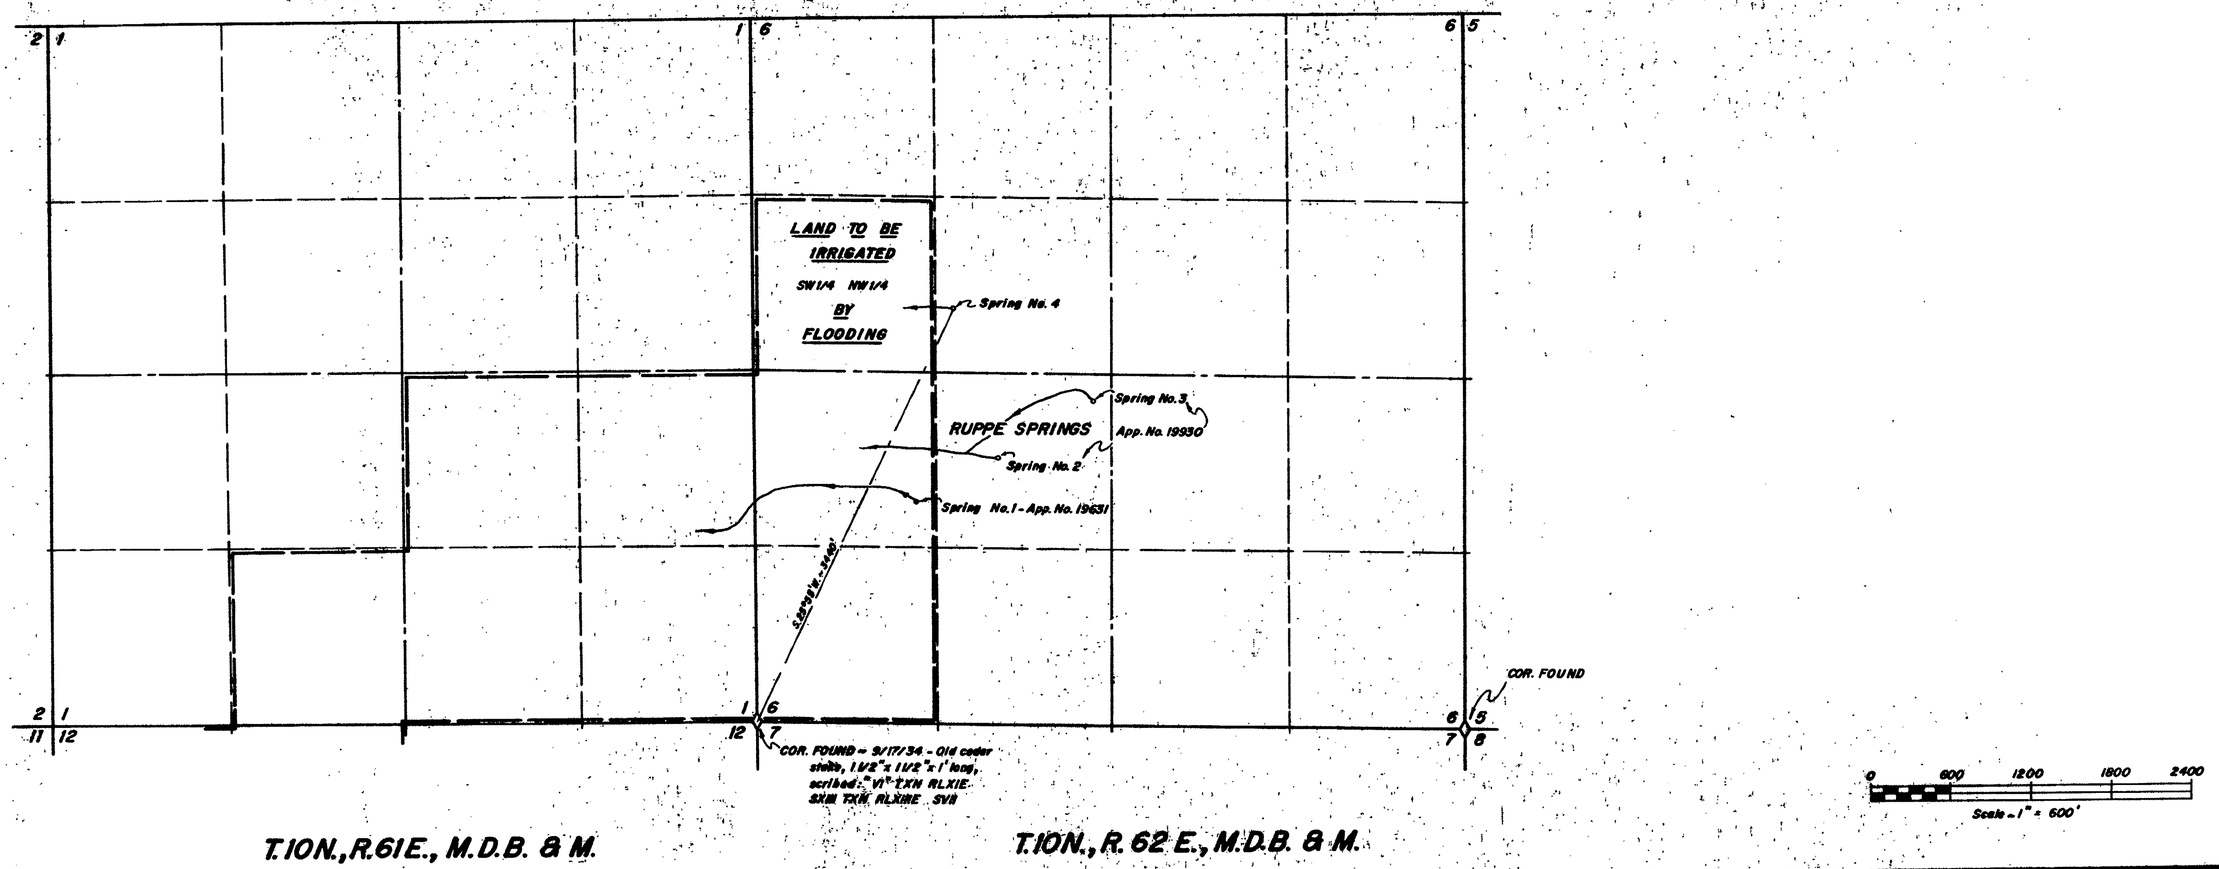

FILED
Nov 20, 1964
STATE ENGINEER'S OFFICE

1964 NOV 20 AM 9 38
STATE ENGINEER
OFFICE

MAP TO ACCOMPANY APPLICATION
TO APPROPRIATE WATER
FOR IRRIGATION & DOMESTIC
BY EDITH RUPPE GREGORY
FROM RUPPE SPRING No. 4

REGISTERED ENGINEERS F. W. MILLARD & SON LAND SURVEYORS
ELY & ELKO, NEVADA

22284