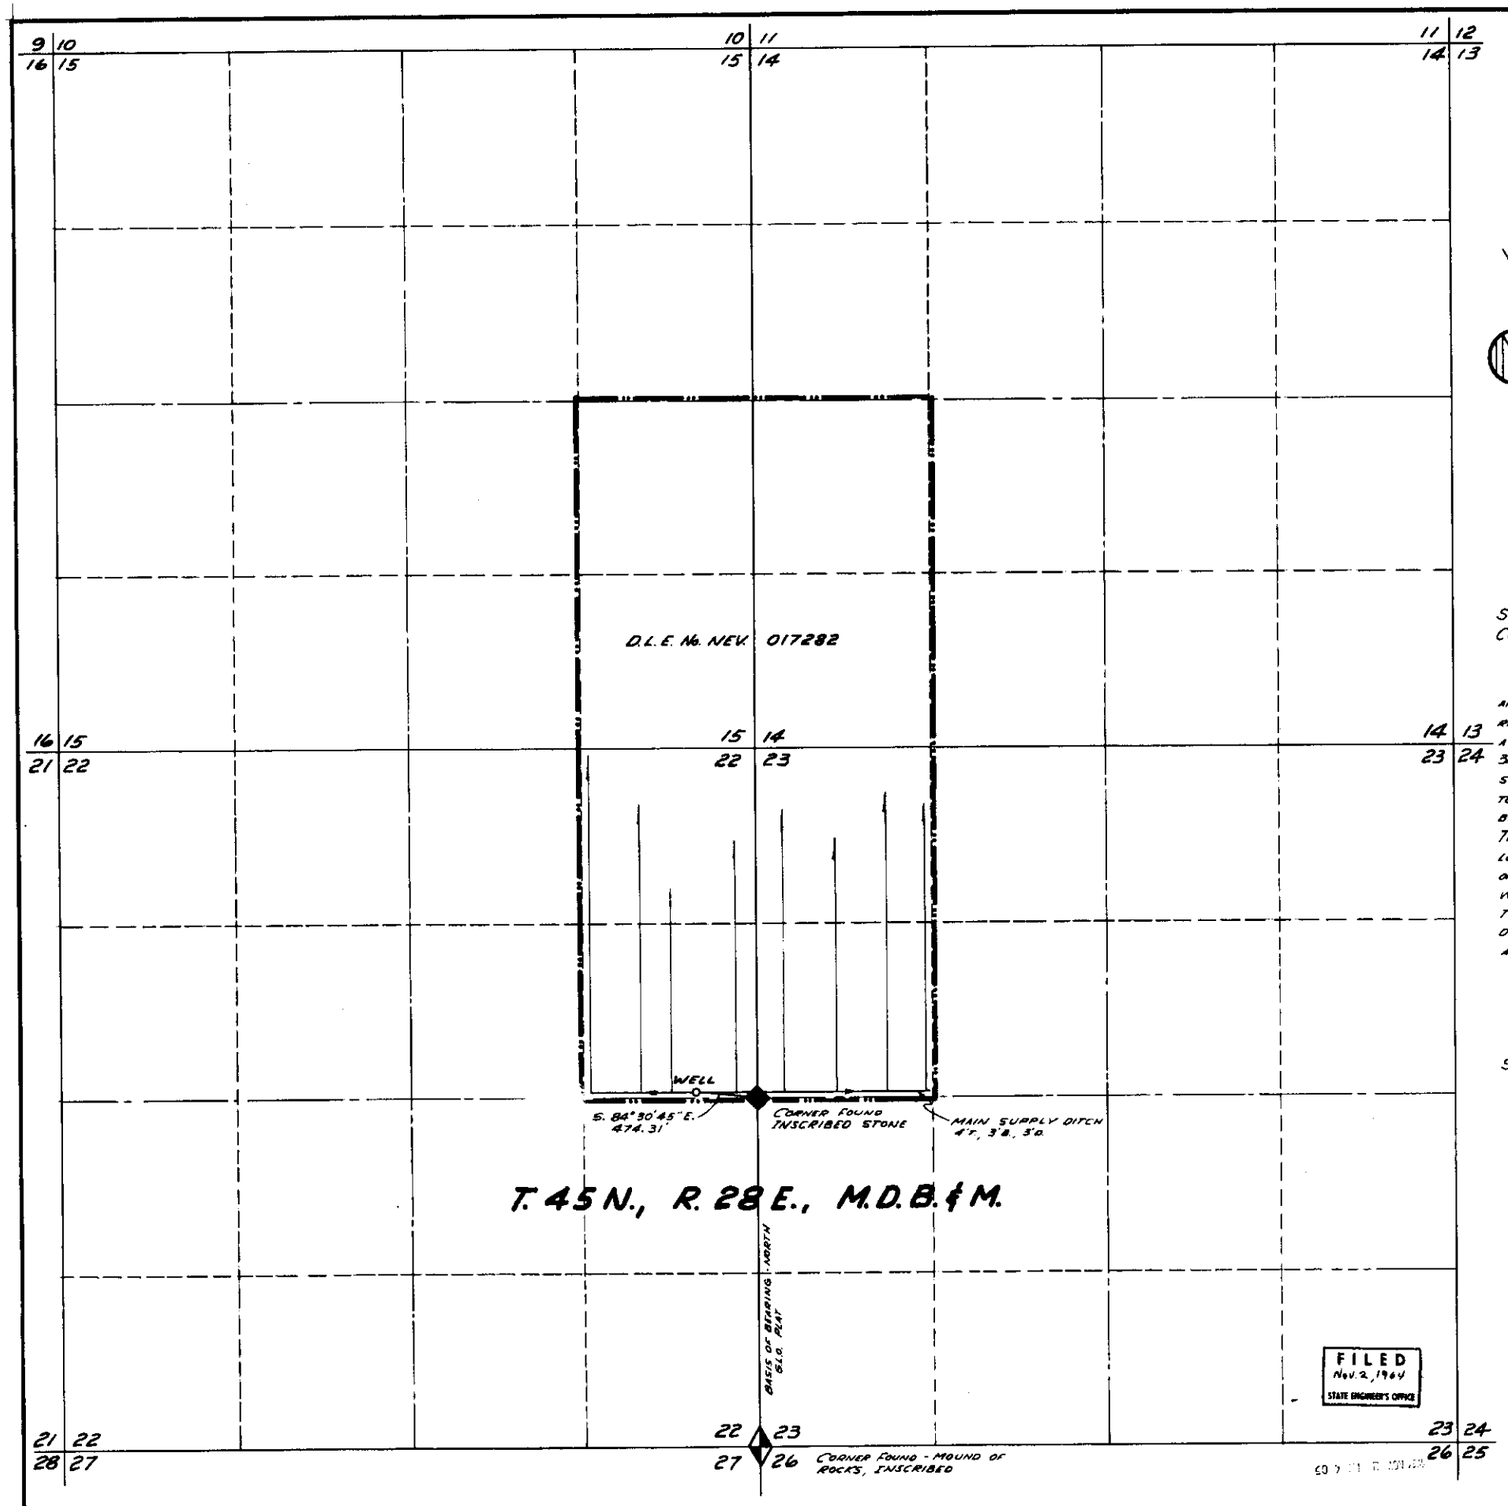

STATE OF NEVADA
COUNTY OF ORMSBY } S.S.

I, RICHARD M. BLACK, BEING FIRST DULY SWORN, DEPOSE AND SAY THAT THIS MAP CONSISTING OF ONE SHEET, HAS BEEN CORRECTLY DRAWN TO THE DESIGNATED SCALE FROM FIELD NOTES OF A SURVEY MADE UNDER MY SUPERVISION AND DIRECTION ON THE 31ST DAY OF JULY, 1964; THAT IT TRULY AND CORRECTLY REPRESENTS THE PROPOSED LOCATION AND EXTENT OF THE WORKS USED TO DIVERT WATER FROM UNDERGROUND, IN HUMBOLDT COUNTY, BY CLAUDE E. MORRIS FOR IRRIGATION AND DOMESTIC PURPOSES. THAT THE PROPOSED POINT OF DIVERSION, THE APPROXIMATE LOCATION AND SIZE OF THE DIVERTING CHANNEL, ALL RESERVOIRS OR BASINS, THE LOCATION AND NAMES OF ALL OTHER WORKS WHICH WILL CROSS OR CONNECT WITH THE PROPOSED WORKS, AND THE BOUNDARY OF ALL LANDS, SHOWING BY 40-ACRE SUBDIVISIONS THE AREAS PROPOSED TO BE IRRIGATED, ARE FULLY AND CORRECTLY DESIGNATED THEREON.

[signature]
STATE WATER RIGHT SURVEYOR

SUBSCRIBED AND SWORN TO BEFORE ME THIS 2nd DAY OF NOVEMBER, 1964.

[signature]
NOTARY PUBLIC IN AND FOR ORMSBY COUNTY, NEV.

My Commission Expires July 1, 1966

500 0 500 1000 1500 2000 2500
SCALE: 1 IN. = 500 FT.

FILED
Nov. 2, 1964
STATE ENGINEER'S OFFICE

MAP TO ACCOMPANY APPLICATION TO APPROPRIATE WATER FROM UNDERGROUND BY CLAUDE E. MORRIS FOR IRRIGATION & DOMESTIC

BLACK, ARMUTH & ROBERTSON

75252T 73317T 31347 22296