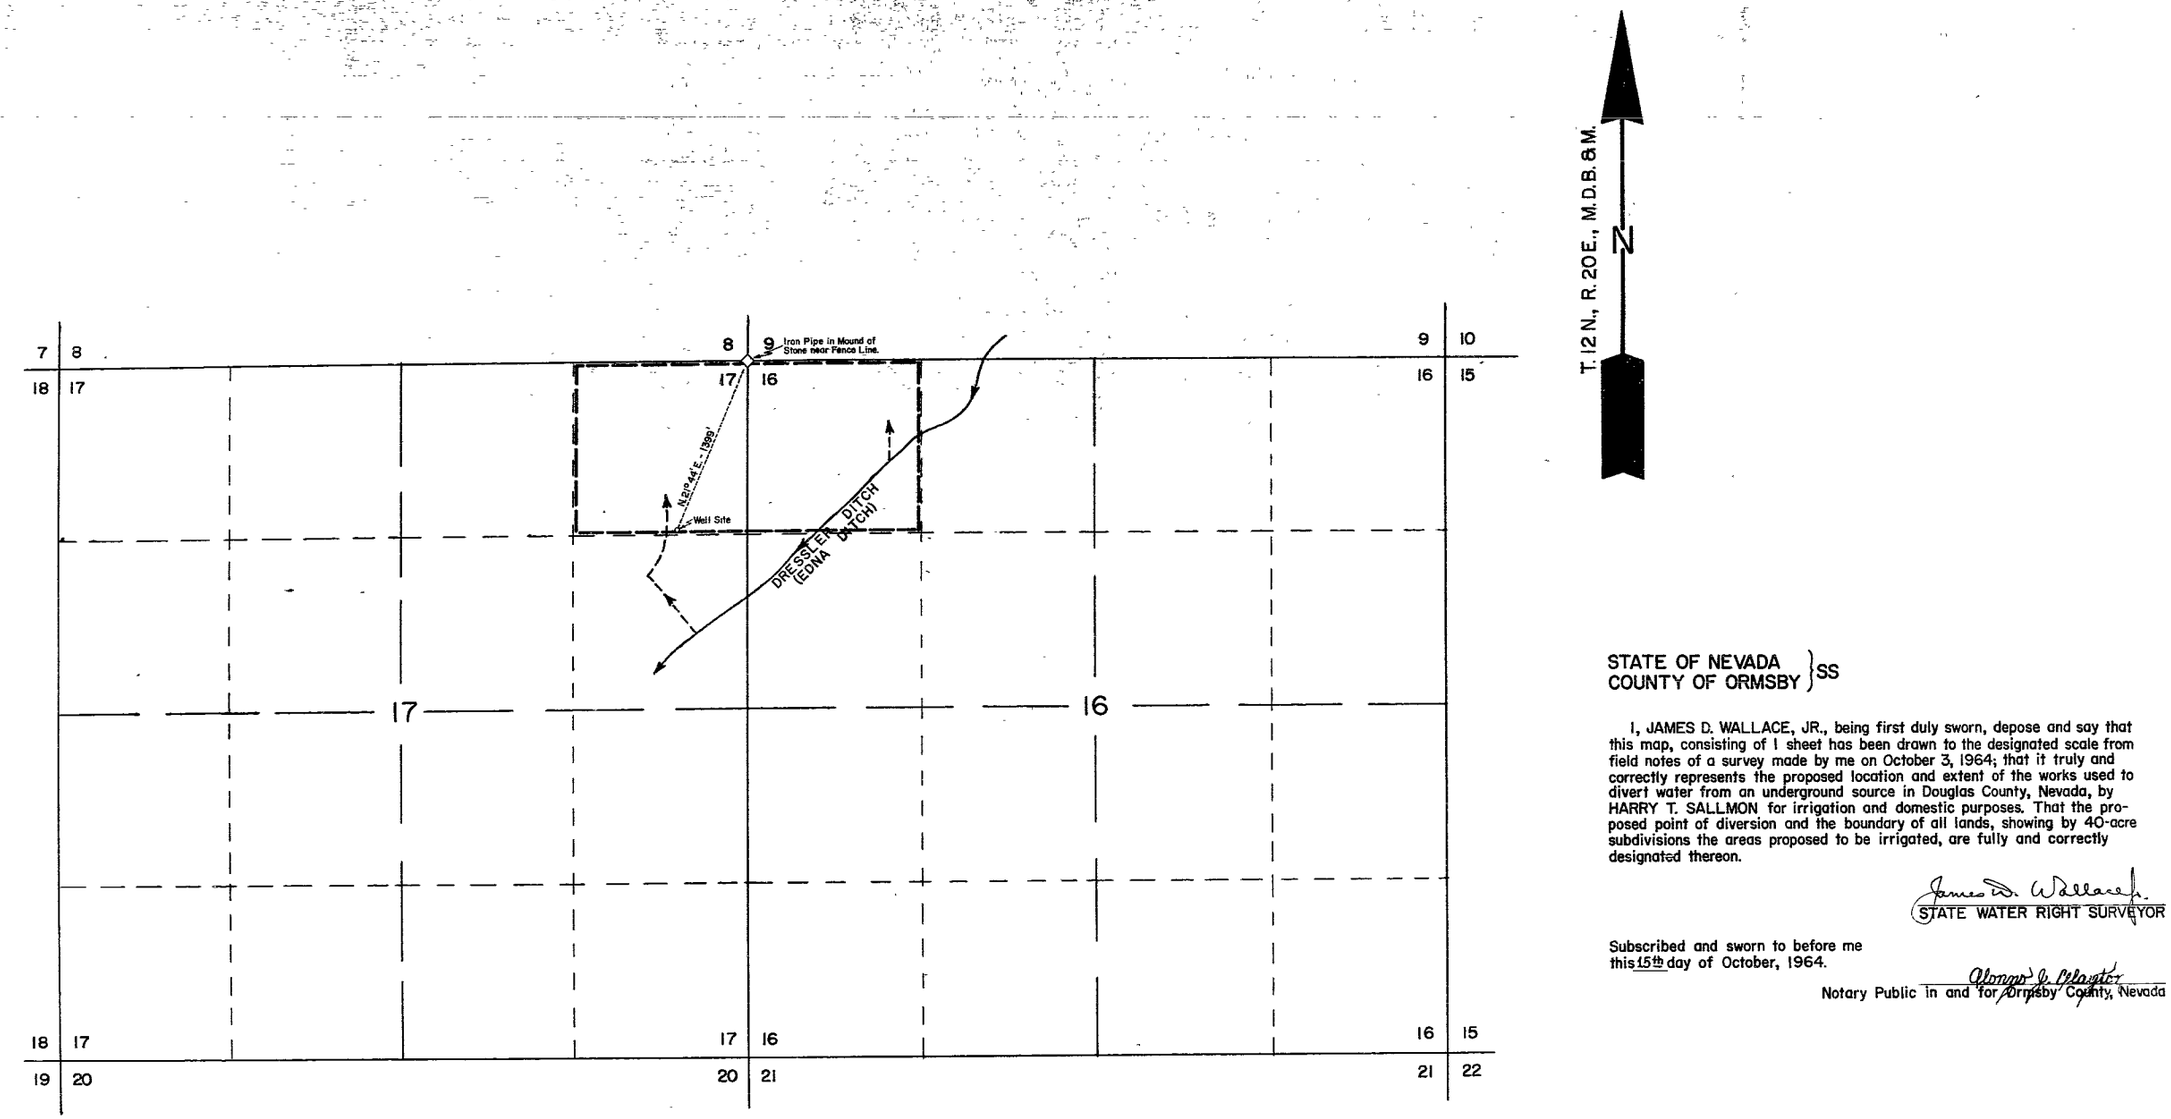

STATE OF NEVADA }SS
COUNTY OF ORMSBY }

I, JAMES D. WALLACE, JR., being first duly sworn, depose and say that this map, consisting of 1 sheet has been drawn to the designated scale from field notes of a survey made by me on October 3, 1964; that it truly and correctly represents the proposed location and extent of the works used to divert water from an underground source in Douglas County, Nevada, by HARRY T. SALLMON for irrigation and domestic purposes. That the proposed point of diversion and the boundary of all lands, showing by 40-acre subdivisions the areas proposed to be irrigated, are fully and correctly designated thereon.

James D. Wallace Jr.
STATE WATER RIGHT SURVEYOR

Subscribed and sworn to before me this 15th day of October, 1964.

Alonzo J. Claytor
Notary Public in and for Ormsby County, Nevada

0 600 1200 1800 2400
SCALE: 1" = 600'

STATE ENGINEER
1964 OCT 22 PM 4 38

FILED
Oct 22, 1964
STATE ENGINEER'S OFFICE

MAP TO ACCOMPANY
APPLICATION TO APPROPRIATE
WATER FOR IRRIGATION
AND DOMESTIC PURPOSES BY
HARRY T. SALLMON
FROM AN UNDERGROUND SOURCE
IN DOUGLAS COUNTY, NEVADA

22298