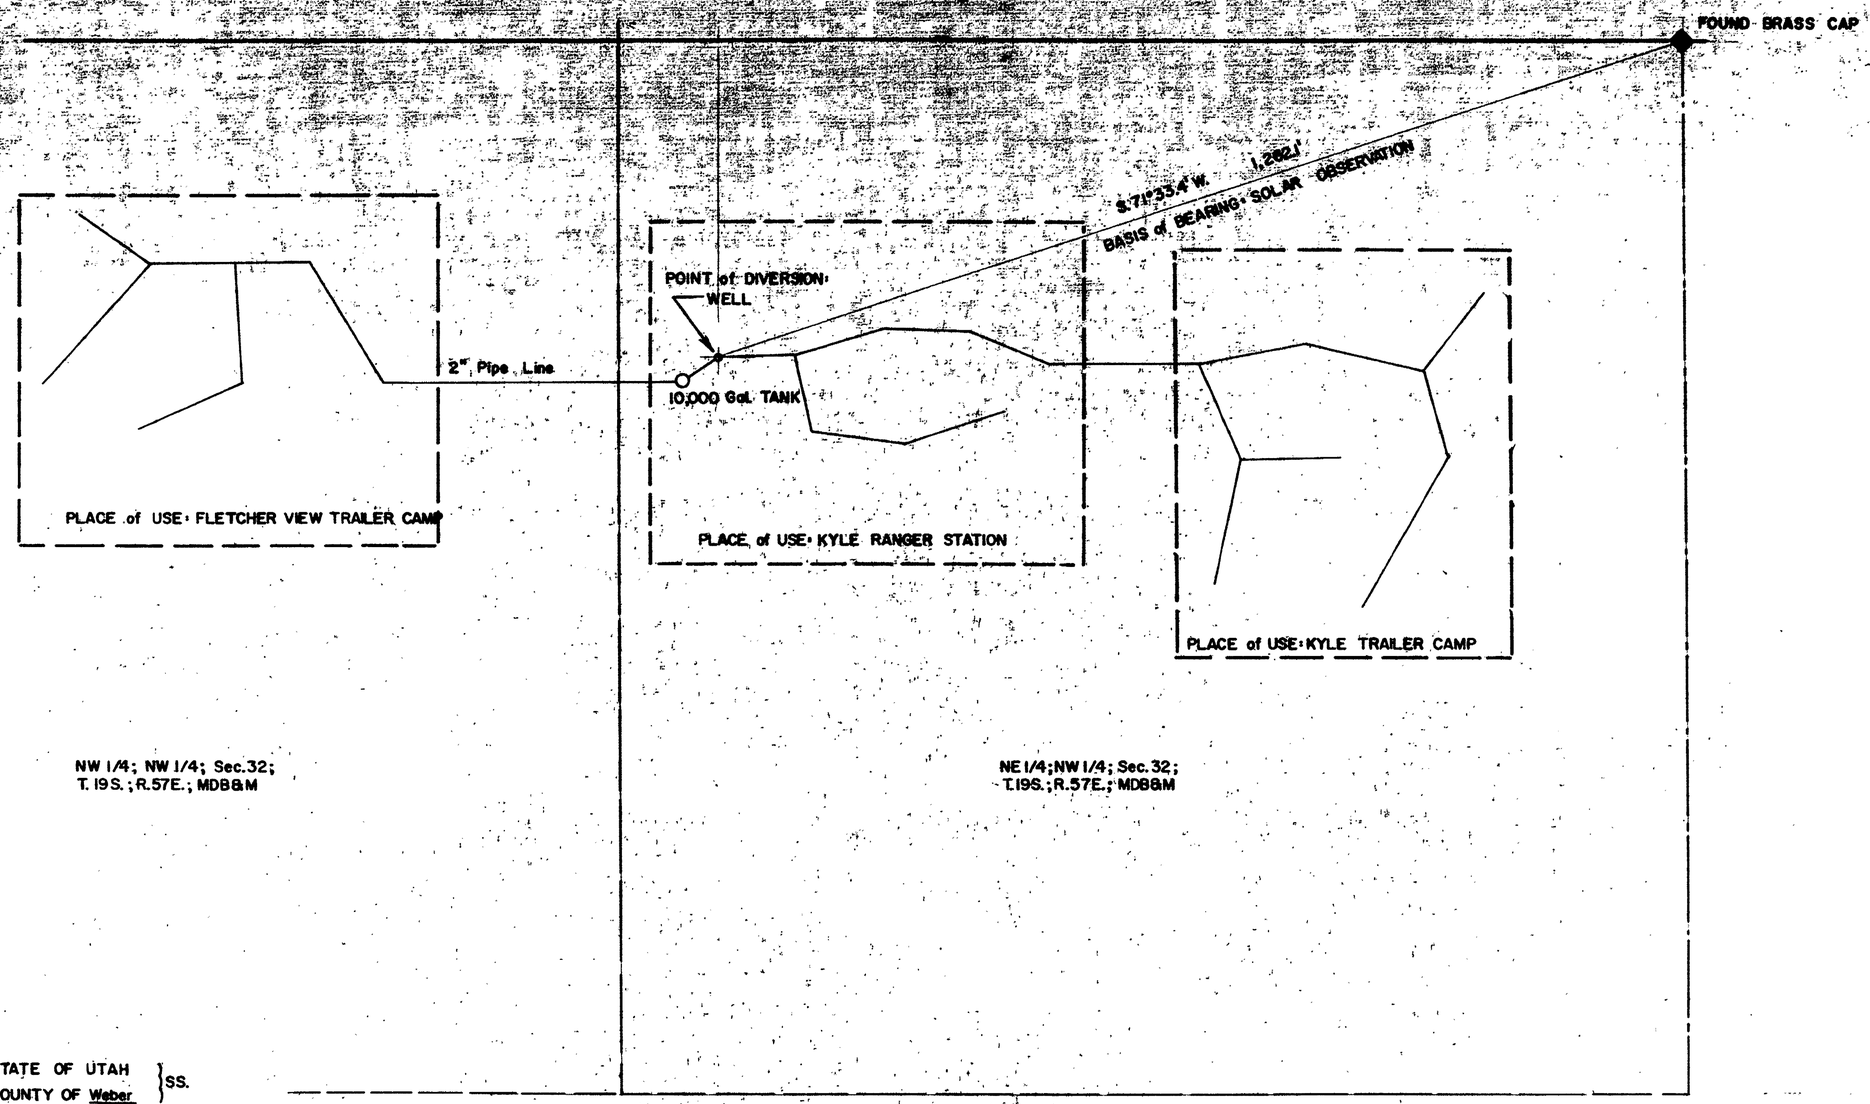

STATE OF UTAH }
COUNTY OF Weber } SS.

I, Vernon A. Eaton, being first duly sworn, depose and say that this map, consisting of one sheet has been correctly drawn to the designated scale from field notes of a survey made under my supervision and direction, between the 3rd day of September, and the 9th day of September, 1964; that it truly and correctly represents the proposed location and extent of the works used to divert water from a WELL in CLARK County, NEVADA, by UNITED STATES FOREST SERVICE that the proposed point of diversion, the location of the intake structure, the approximate size and capacity of the conduit and names of all other works or streams which are crossed or connected with said works are fully and correctly designated hereon.

Vernon A. Eaton
State Water Right Surveyor

Subscribed and sworn to before me this 18 day of September, 1964.
Notary Public in and for Weber County, Utah.
6/10/67
Colleen Dayton

SCALE 1 inch = 100 feet

OFFICE
STATE ENGINEER
1964 SEP 24 AM 9 49

22303 - CERTIFICATE No. 7888 ISSUED 7-5-76

FILED
Sept. 24, 1964
STATE ENGINEER'S OFFICE

MAP

TO ACCOMPANY APPLICATION TO APPROPRIATE WATER FOR DOMESTIC USE

BY: UNITED STATES FOREST SERVICE

FROM: A WELL AT KYLE RANGER STATION, CLARK COUNTY, NEVADA

DRAWN BY KAD CHECKED BY _____ DATE _____

Ret for Corr 11/4/64

22303

22303