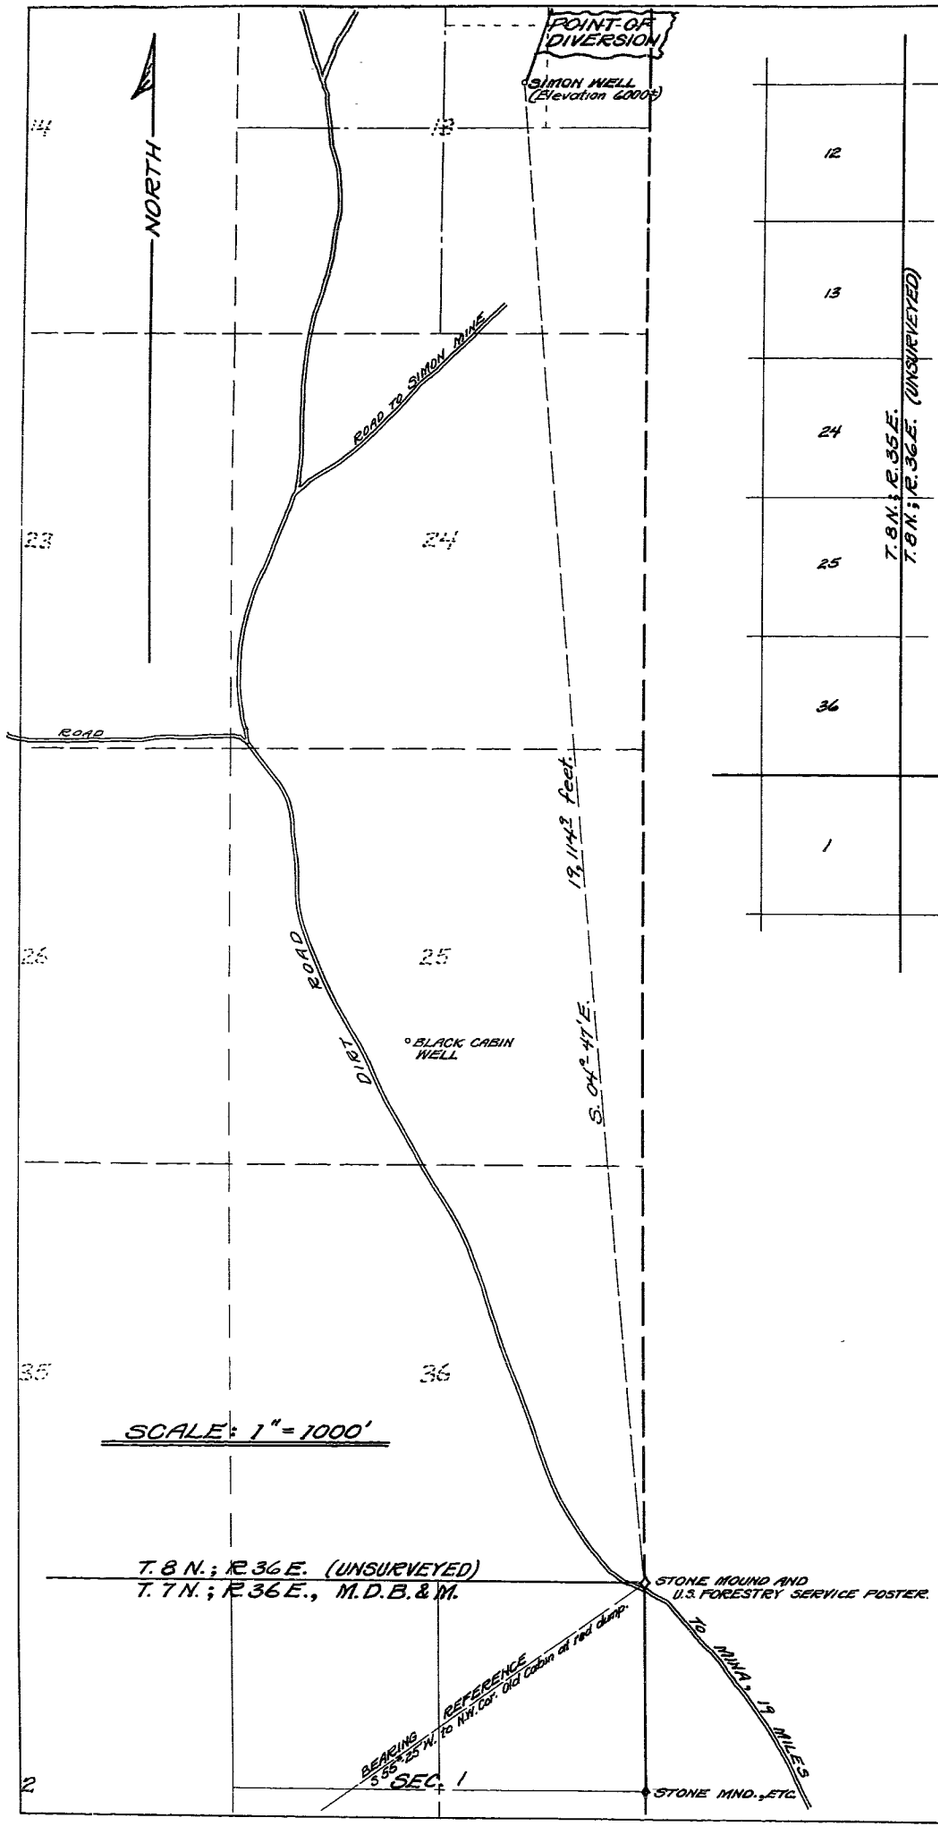

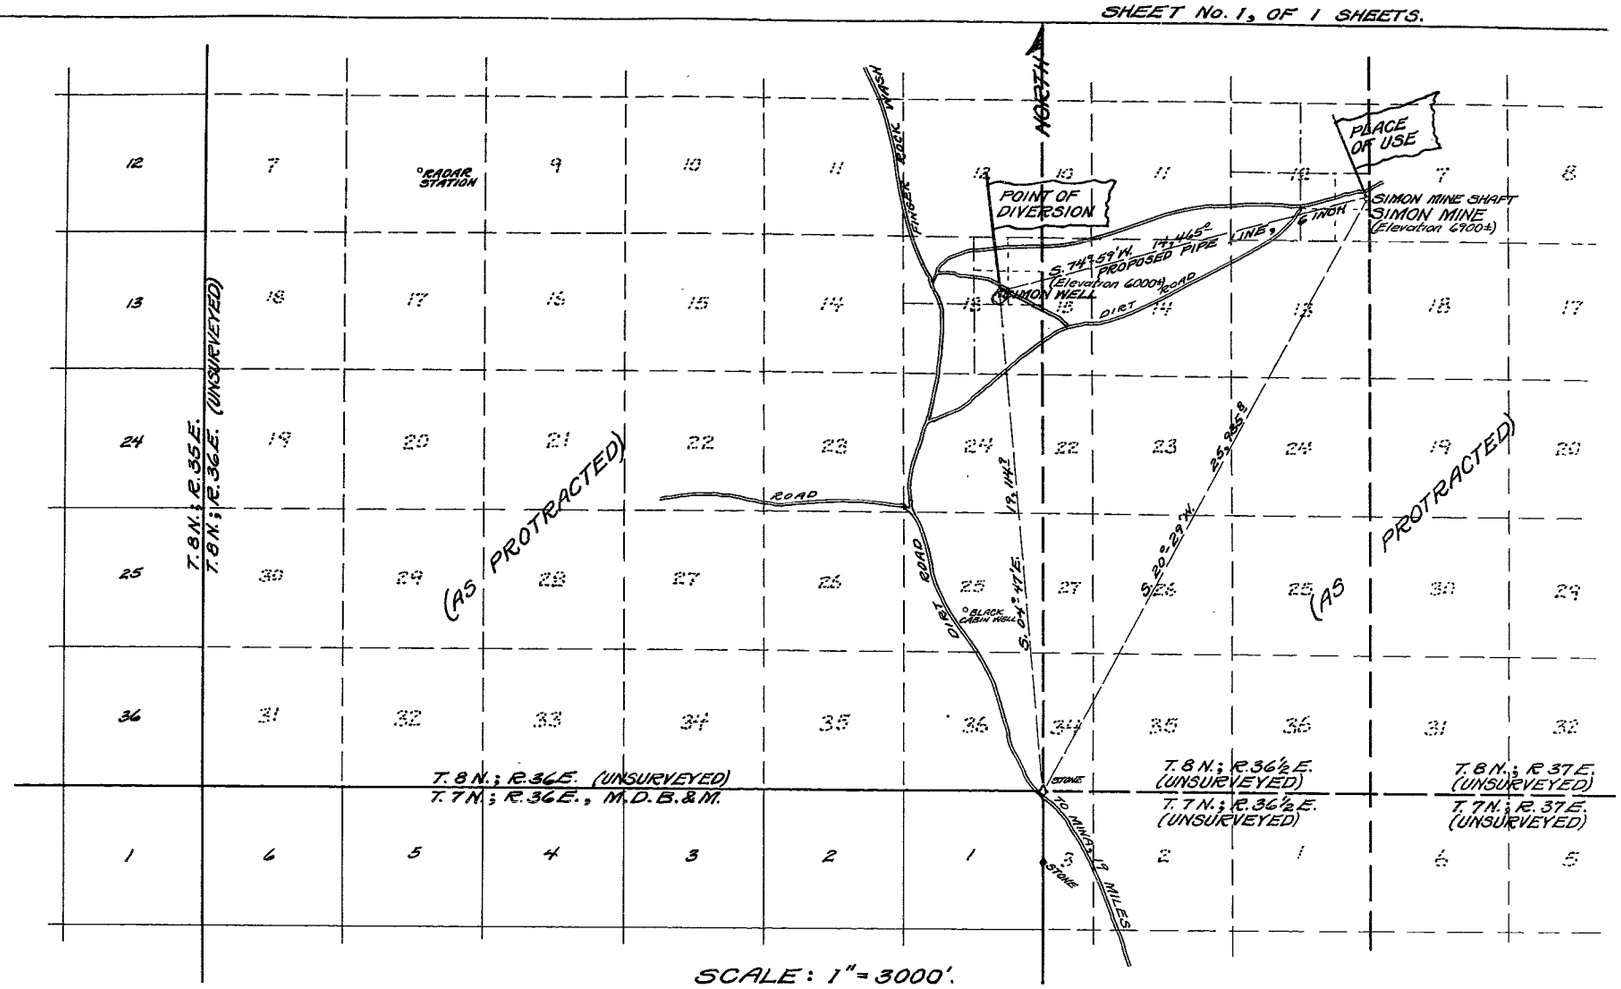

ENGINEERING DATA: Meridian established by a Solar Observation made by B. York while occupying the position of the monument at the N.E. corner of Section 1, T. 7 N.; R. 36 E., M.D.B.&M.
Elevations by estimate from U.S.G.S. topographic map, Tonopah Quadrangle.

STATE OF NEVADA }
COUNTY OF MINERAL } ss

I, Bernard York, State Water Right Surveyor, being first duly sworn, depose and say that this map, consisting of but this one sheet, has been correctly drawn to the designated scale from the field notes of a survey made by me commencing on the 14th day and ending on the 22nd day of September, 1964; that this map truly and correctly represents the proposed location and extent of the works used to divert water from UNDERGROUND at SIMON WELL in Mineral County, Nevada, for MINING and MILLING PURPOSES by FEDERAL RESOURCES CORPORATION, 1370 SOUTH 3RD WEST ST., SALT LAKE CITY, UTAH (field office, P.O. Box 258, Mina, Nevada); that the point of diversion and place of use, and all other works are fully and correctly shown hereon.

Bernard York
State Water Right Surveyor

Subscribed and sworn to before me this 1st day of October, 1964.

L. E. Cornelius
Notary Public in and for the County of Mineral, State of Nevada.
My commission expires July 7-1967.

FILED
Oct. 26, 1964
STATE ENGINEER'S OFFICE

1964 OCT 26 PM 2 29

SCALE: 1" = 1000'

SCALE: 1" = 3000'

MAP
TO ACCOMPANY APPLICATION TO APPROPRIATE WATER FOR MINING AND MILLING PURPOSES BY FEDERAL RESOURCES CORP. FROM SIMON WELL, UNDERGROUND SOURCE IN MINERAL COUNTY, NEVADA.

SCALE: AS SHOWN SURVEY OF SEPT. 14-22, 1964.
BY B. YORK, STATE WATER RIGHT SURVEYOR.
MINA, NEVADA.
9-29-64

22304