T. 42 N. M.D.B.&M

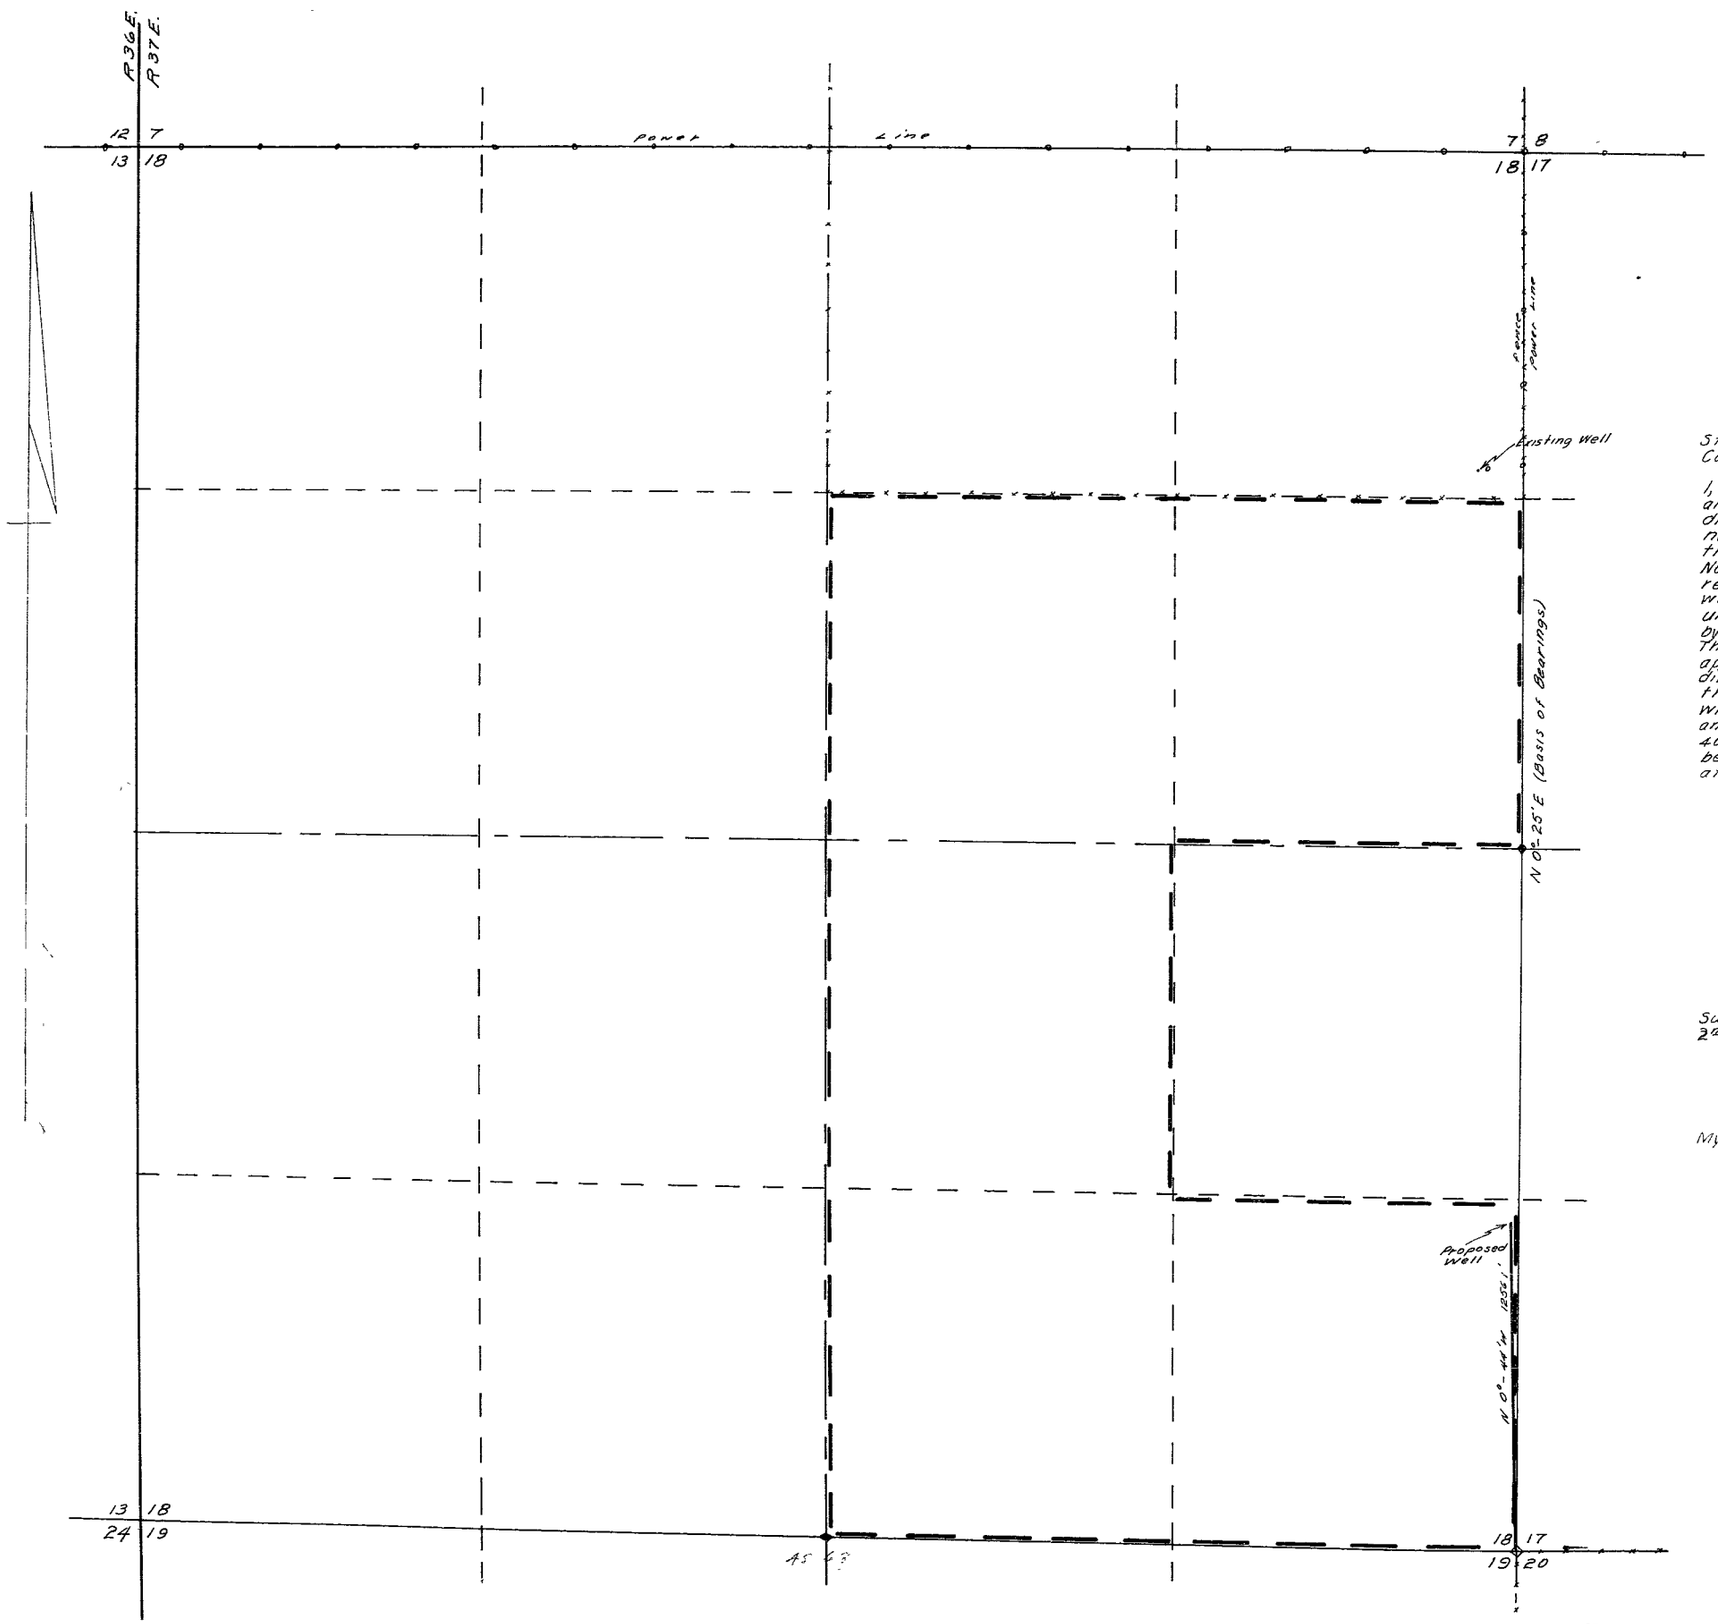

State of Nevada
County of Humboldt } S S

I, J R Caldwell being first duly sworn depose and say that this map has been correctly drawn to the designated scale from field notes of a survey made by me between the 31st day of October 1964 and the 1st day of November, 1964, that it truly and correctly represents the location and extent of the works used to divert water from an underground source in Humboldt County, by Melvin F. Belyea for irrigation Purpose That the proposed point of diversion, the approximate location and size of the diverting channel, all reservoirs or basins, the location and names of all other works which will cross or connect with the proposed works, and the boundary of all lands, showing by 40-acre subdivision the areas proposed to be irrigated, are fully and correctly designated thereon

J R Caldwell
State Water Right Surveyor #276

Subscribed and sworn to before me this 2nd day of November, 1964

William Macdonald
Notary Public in and for Humboldt County, Nevada

My Commission expires DEC. 17, 1967

Scale 1"=300'

300 0 300 600 900 1200

MAP
To Accompany Application To Appropriate Water for Irrigation Purposes

By: Melvin F. Belyea
From: An underground Source
Humboldt County Nevada

FILED
Nov 4, 1964
STATE ENGINEER'S OFFICE

1964 NOV 4 AM 10 20

22313