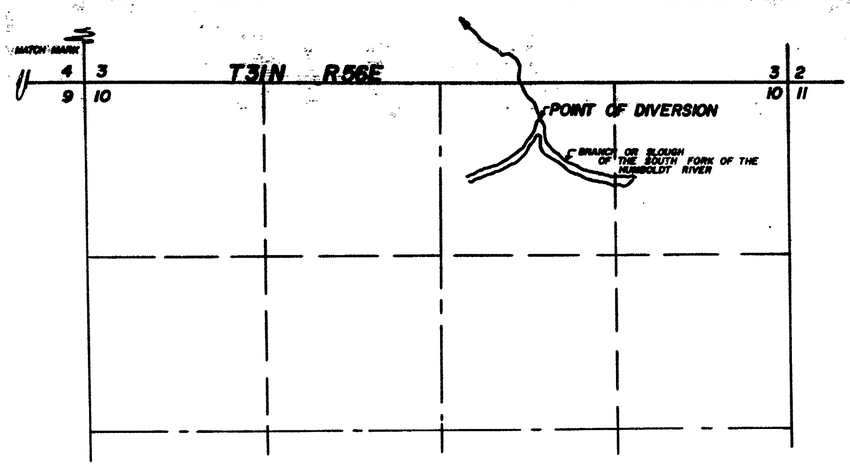

AREA TO BE CHANGED CRANE-GRISWOLD DITCH APLN NO 22324

Section	Sub-Division	Township	Range	Cultivated acreage	Description of culture	Date of first culture
4	NE¼NW¼	31	56	11.2	Harvest	
4	NW¼NW¼	31	56	8.37	"	
5	NE¼NE¼	31	56	0.65	"	
5	NW¼NE¼	31	56	0.52	"	
33	SE¼SE¼	32	56	9.96	"	
33	SW¼SE¼	32	56	14.31	"	
32	SE¼SW¼	32	56	5.97	"	
			Total	50.98		

W. R. BELLINGER DITCHES

AREA TO BE CHANGED (CRANE-FRANCIS DITCH) APLN NO 22323

Section	Sub-Division	Township	Range	Cultivated acreage	Description of Culture	Date of first culture
5	NW¼NE¼	31	56	0.23	Harvest	
5	NE¼NW¼	31	56	1.50	"	
32	SE¼SW¼	32	56	3.10	"	
32	SW¼SW¼	32	56	0.80	"	
			Total	5.63		

AREA TO BE IRRIGATED

Section	Sub-Division	Township	Range	Cultivated acreage	Description of culture	Date of first culture
5	NE¼NW¼	31	56	17.00	Alfalfa	
5	NW¼NW¼	31	56	1.50	"	
5	SW¼NW¼	31	56	16.00	"	
5	SE¼NW¼	31	56	22.00	"	
5	SW¼NE¼	31	56	0.11	"	
			Total	56.61		

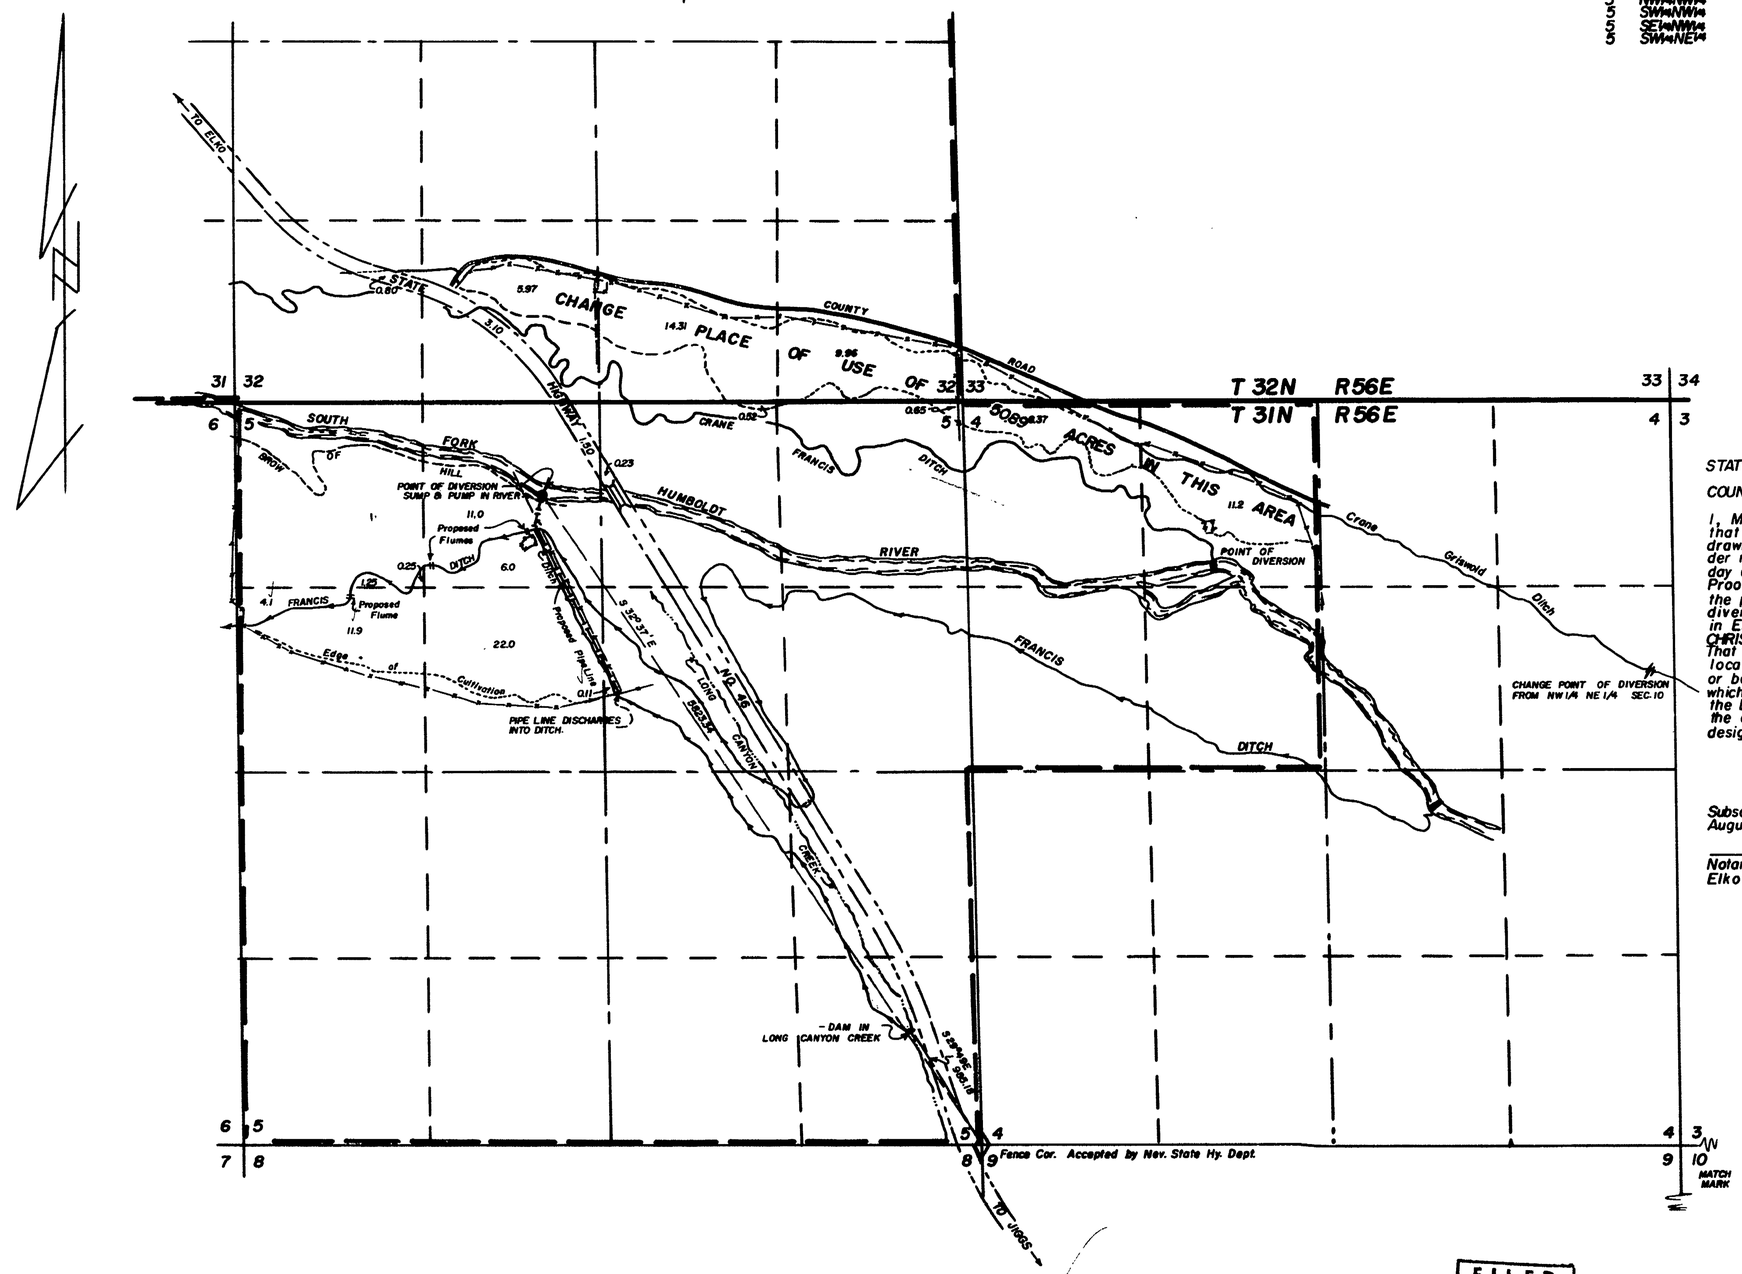

STATE OF NEVADA
COUNTY OF ELKO ss.

I, Mark Chilton, being first duly sworn, depose and say that this map, consisting of one sheet has been correctly drawn to the designated scale from field notes made under my direction between the 15th day of July and the 19th day of August 1964 and from a map filed in support of Proof No. 00374, that it truly and correctly represents the proposed location and extent of the works used to divert water from the South Fork of the Humboldt River in Elko County by HUMBOLDT STAKE OF THE CHURCH OF JESUS CHRIST OF LATTER DAY SAINTS for IRRIGATION purposes. That the proposed point of diversion, the approximate location and size of the diverting channel, all reservoirs or basins, the location and names of all other works which will cross or connect with the proposed works, and the boundary of all lands, showing by 40 acre subdivisions the areas proposed to be irrigated, are fully and correctly designated thereon.

Mark Chilton
State Water Right Surveyor

Subscribed and sworn to before me this 26 day of August 1964.

Frank Wimmer
Notary Public in and for Elko County Nevada
My Commission expires FEB. 3, 1967

0 200 500 1000 2000 3000
SCALE 1" = 600'

22323 CERTIFICATE No. 7287 ISSUED 11-26-69
22324 CERTIFICATE No. 7286 ISSUED 11-26-69

FILED
Nov. 19, 1964
STATE ENGINEER'S OFFICE

W 64016

MAP
TO ACCOMPANY APPLICATION TO CHANGE POINT OF DIVERSION AND PLACE OF USE OF A PORTION OF THE WATER UNDER PROOF NO. 00374 FOR
IRRIGATION, STOCKWATERING & DOMESTIC
BY
HUMBOLDT STAKE OF THE CHURCH OF JESUS CHRIST OF LATTER-DAY SAINTS
FROM THE SOUTH FORK HUMBOLDT RIVER

22323 File under 22324

1964 NOV 19 AM 10 05