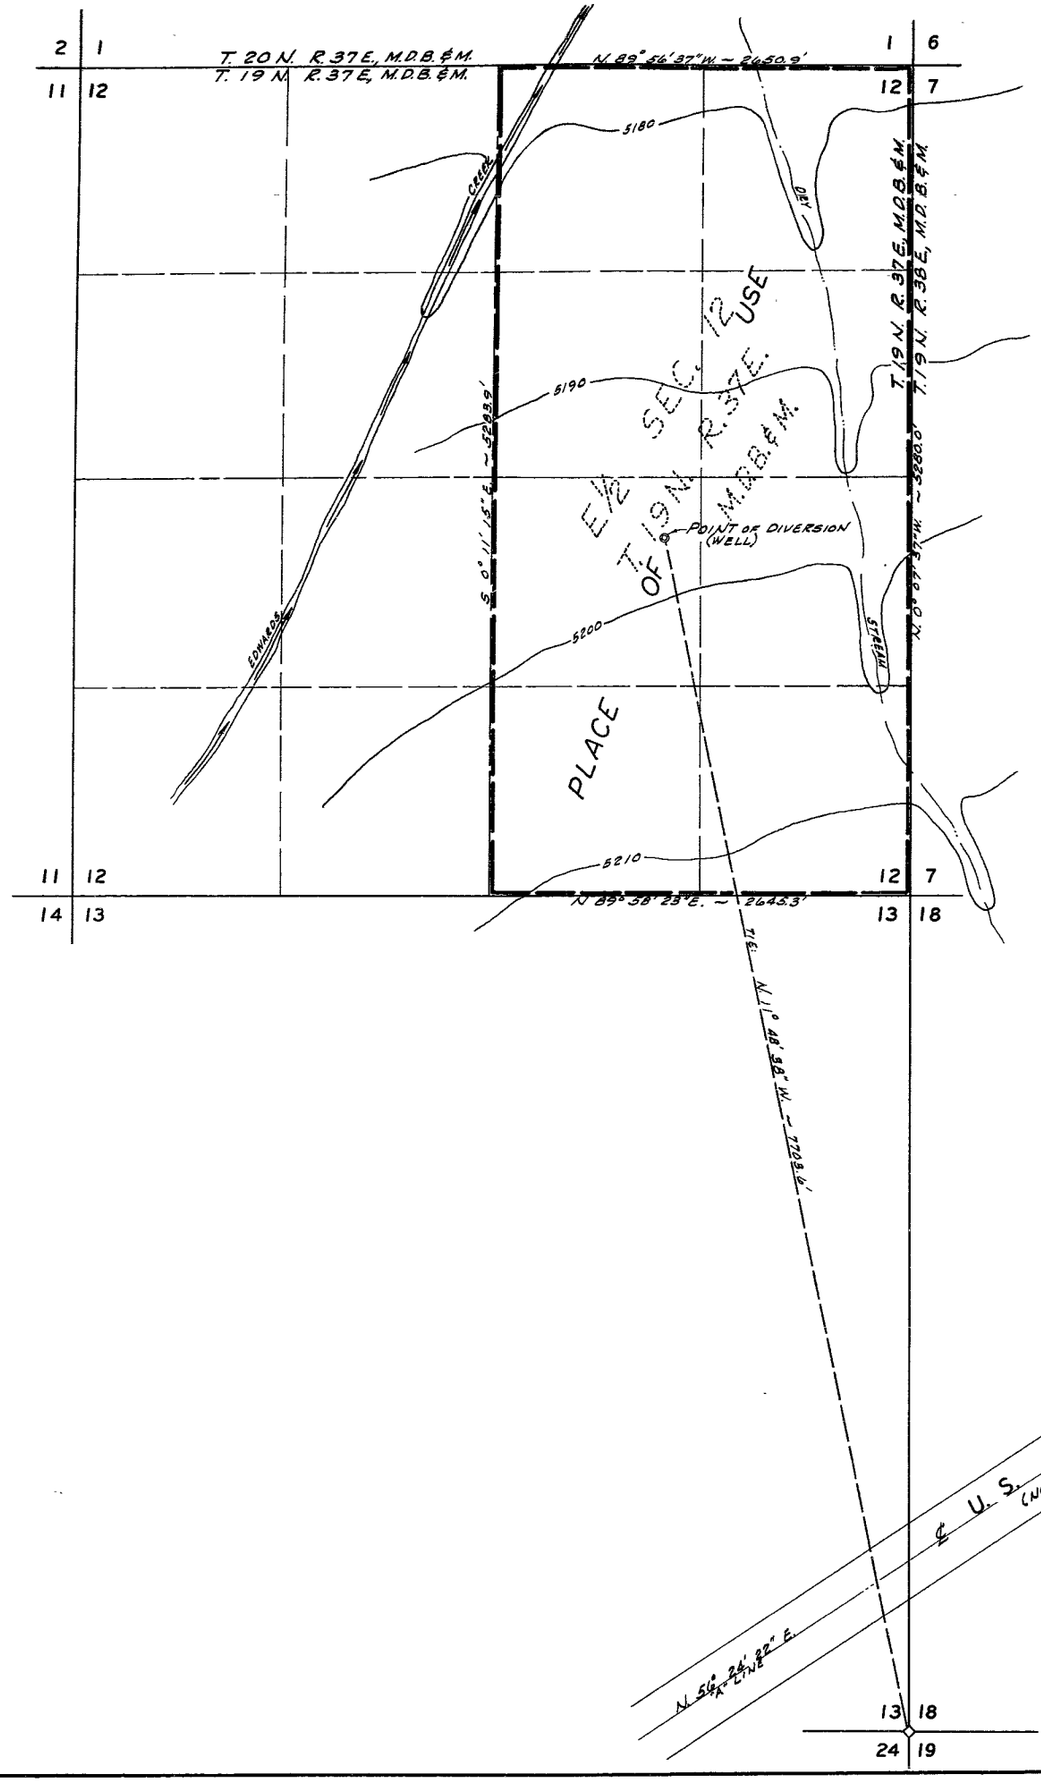

BASIS OF BEARINGS ~ ℄ U.S. HWY No 50 "A" LINE
i.e. N 56° 24' 22" E.

STATE OF NEVADA
COUNTY OF WASHOE } ss

I, EUGENE C. SPROUT, being first duly sworn, depose and say that this map, consisting of one sheet has been correctly drawn to the designated scale from field notes of a survey made under my supervision and direction between the 25th day of August, and the 5th day of November, 1964; that it truly and correctly represents the proposed location and extent of the works used to divert water from an underground source in Churchill County by George T. Olds, for irrigation and domestic purposes. That the proposed point of diversion, the approximate location and size of the diverting channel, all reservoirs or basins, the location and names of all other works which will cross or connect with the proposed works, and the boundary of all lands showing by 40-acre subdivisions the areas proposed to be irrigated, are fully and correctly designated thereon.

EUGENE C. SPROUT
STATE NEVADA REG.
SURVEYOR No 637

Subscribed and sworn to before me this 16th day of November, 1964.
My commission expires
JAN 8, 1966

Ronald N. Bond
NOTARY PUBLIC
WASHOE COUNTY, NEVADA

SCALE: 1" = 500'

FILED
Nov. 18, 1964
STATE ENGINEER'S OFFICE

26005

MAP
TO ACCOMPANY APPLICATION
TO APPROPRIATE WATER
FROM AN UNDERGROUND SOURCE
FOR IRRIGATION & DOMESTIC PURPOSES
BY GEORGE T. OLDS IN
CHURCHILL COUNTY NEVADA

SPROUT ENGINEERS, INC.
950 INDUSTRIAL WAY
SPARKS, NEVADA

NOVEMBER 5, 1964
JOB 8350-A-64

26005 22339