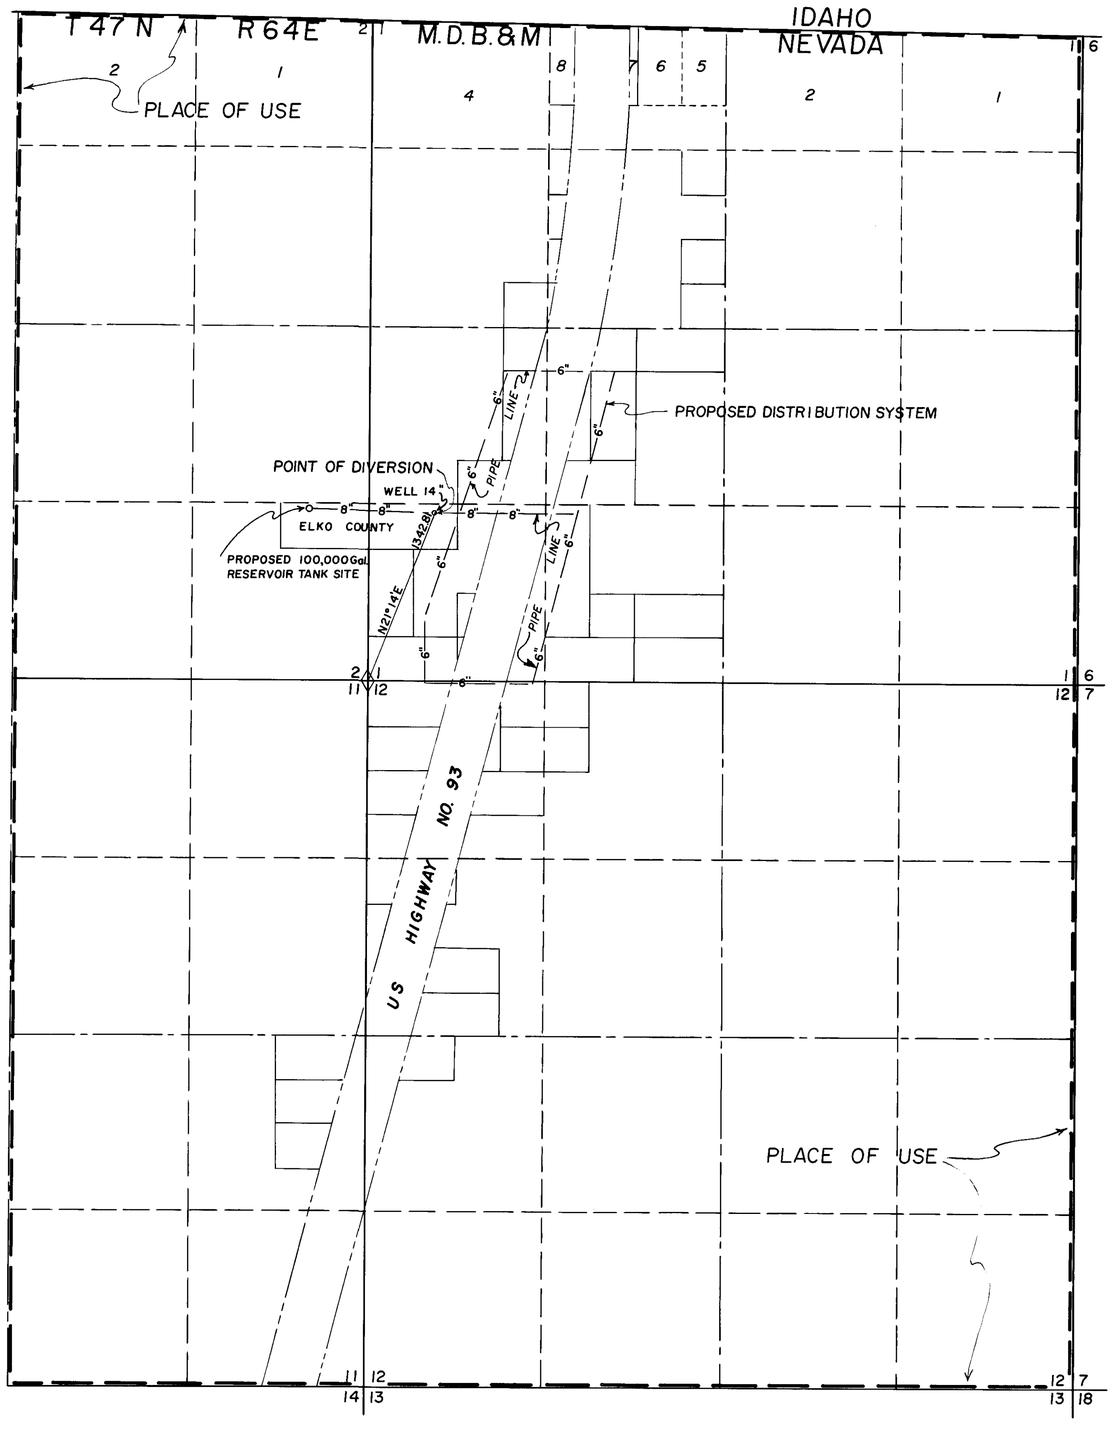

STATE OF NEVADA
s.s.
COUNTY OF ELKO

I, Mark Chilton, being first duly sworn, depose and say that this map, consisting of 1 sheet has been correctly drawn to the designated scale from field notes of a survey made under my supervision and direction, on the 9th day of October, 1964; that it truly and correctly represents the proposed location and extent of the works used to divert water from an underground source in ELKO County, by the Unincorporated Town of JACKPOT, NEVADA. for Quasi-Municipal & Domestic purposes.
That the proposed point of diversion, the approximate location and size of the diverting channel, all reservoirs or basins, the location and names of all other works which will cross or connect with the proposed works, are fully and correctly designated thereon.

Mark Chilton
State Water Right Surveyor

Subscribed and sworn to before me this 12th day of NOV., 1964.

Notary Public in and for ELKO County, Nevada.
My commission expires FEB. 3, 1967.

0 500 1000 1500 2500
Scale 1" = 600'

MAP

TO ACCOMPANY APPLICATION TO APPROPRIATE WATER FOR

QUASI-MUNICIPAL & DOMESTIC

BY

UNINCORPORATED TOWN OF JACKPOT

FROM AN UNDERGROUND SOURCE

Nov. 19, 1964

W-64022

26341