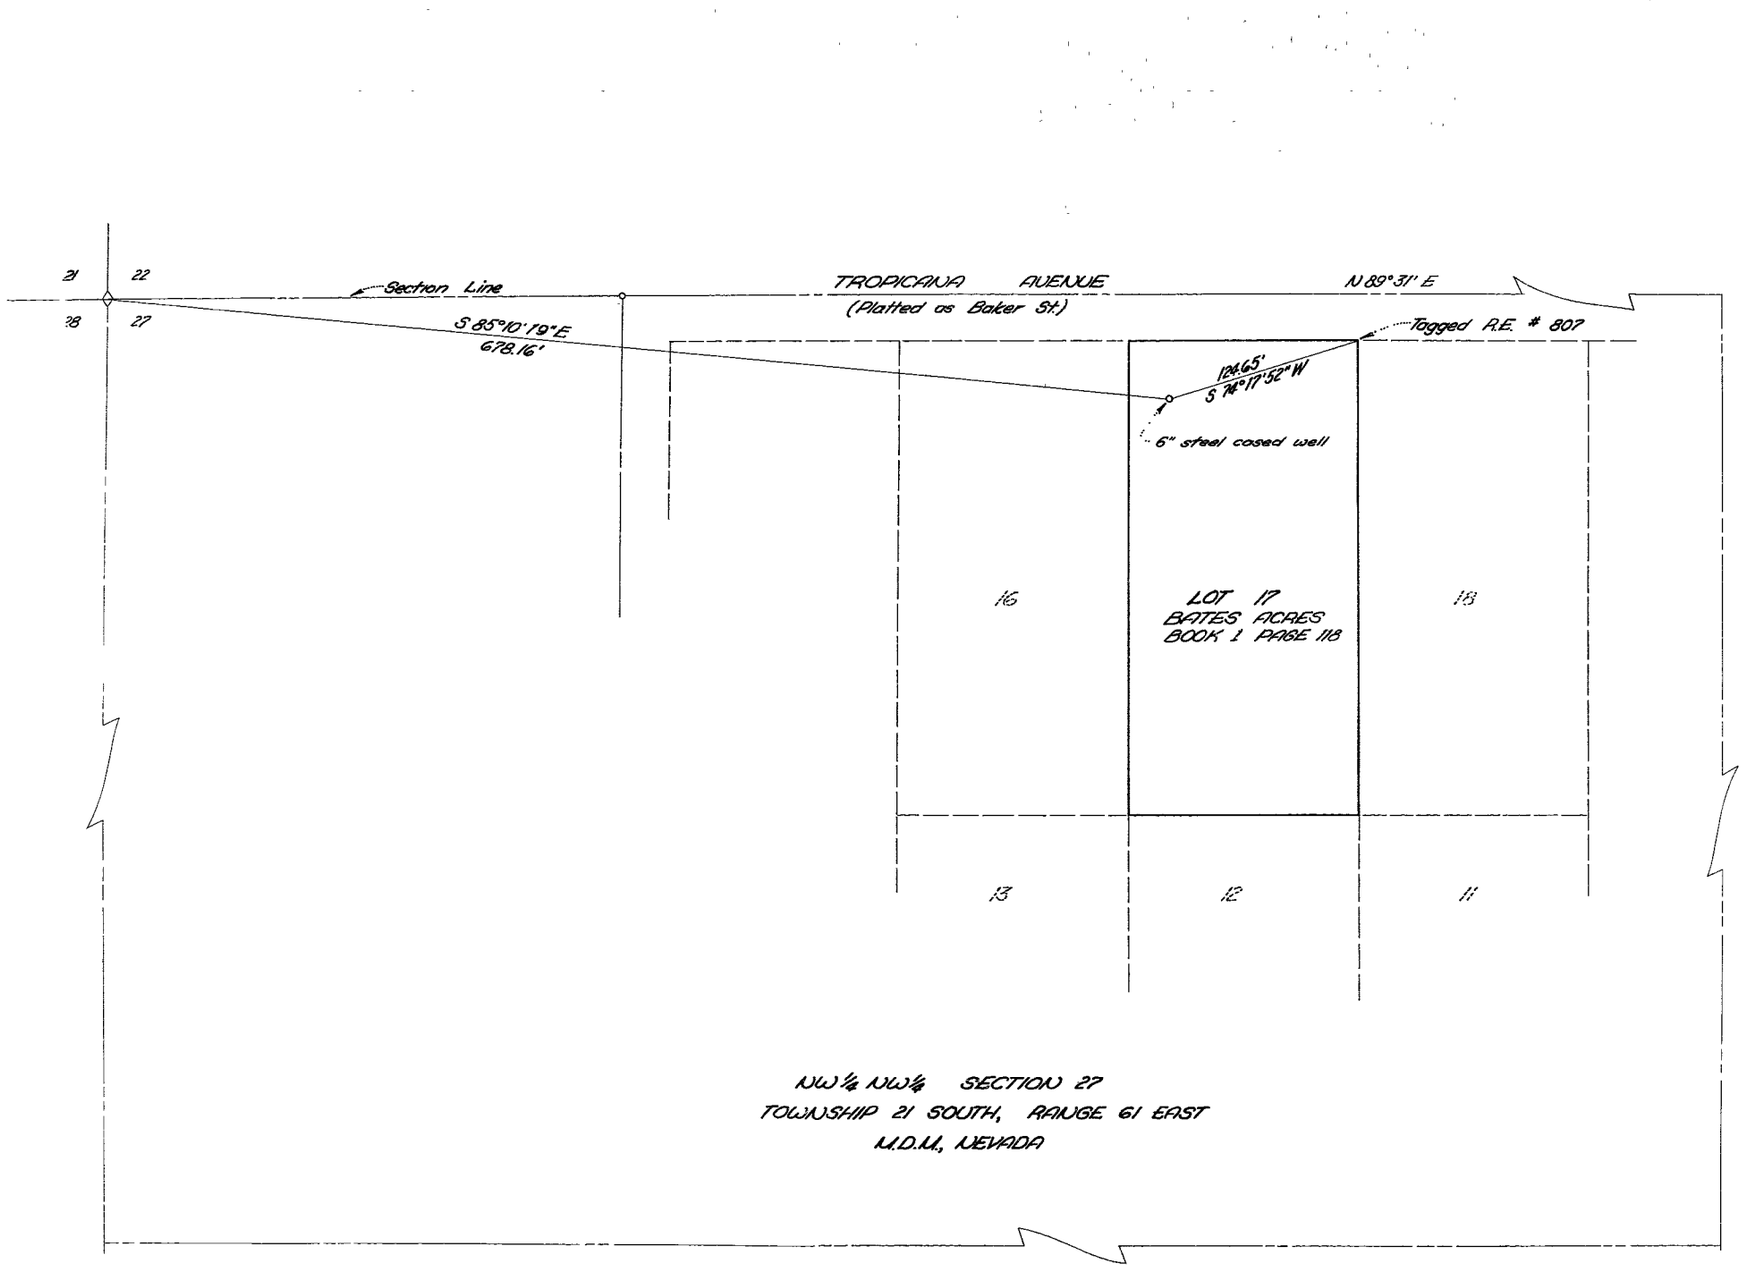


STATE OF NEVADA } S.S
COUNTY OF CLARK }

I, David F. Causey, being first duly sworn, depose and say that this map, consisting of one sheet, has been correctly drawn to the designated scale from field notes of a survey made by me, or under my supervision and direction, between the 9th day of December, and the 10th day of December, 1964; that it truly and correctly represents the proposed location and extent of the works used to divert water from Underground (Las Vegas Artesian Basin), in Clark County, by P and S Enterprises, a Nevada corporation, for Commercial (Cocktail Lounge and Restaurant) purposes. That the proposed point of diversion, the approximate location and size of the diverting channel (well), the location and names of all other works which will cross or connect with the proposed works, and the boundry of all lands, are fully and correctly designated thereon.

David F. Causey

David F. Causey, State Water-Right Surveyor No. 312

Subscribed and sworn to before me this 10th day of December, 1964.

Lenore M. Jordan

Notary Public in and for Clark County, Nevada

My Commission expires [illegible] 23, 19[illegible]

SCALE 1" = 50'-0"

BASIS OF BEARINGS

The Basis of Bearings for this survey is the Bearing N 89°31' E of the North line of the Northwest Quarter of Section 27, T21S, R61E, M.D.M., Nevada as shown on the Final Map of Bates Acres, recorded in Book 1, Page 118, in the office of the Recorder, Clark County, Nevada.

FILED
Dec. 14, 1964
STATE ENGINEER'S OFFICE

1964 DEC 14 AM 11 16

MAP

TO ACCOMPANY APPLICATION TO APPROPRIATE WATER FOR COMMERCIAL (COCKTAIL LOUNGE & RESTAURANT) USE BY P AND S ENTERPRISES FROM UNDERGROUND (L.V.A.B)

ENGINEERING SERVICE CORPORATION
1402 Las Vegas Boulevard South
Las Vegas, Nevada, 89104
December 10, 1964 WO 9152-1

22360