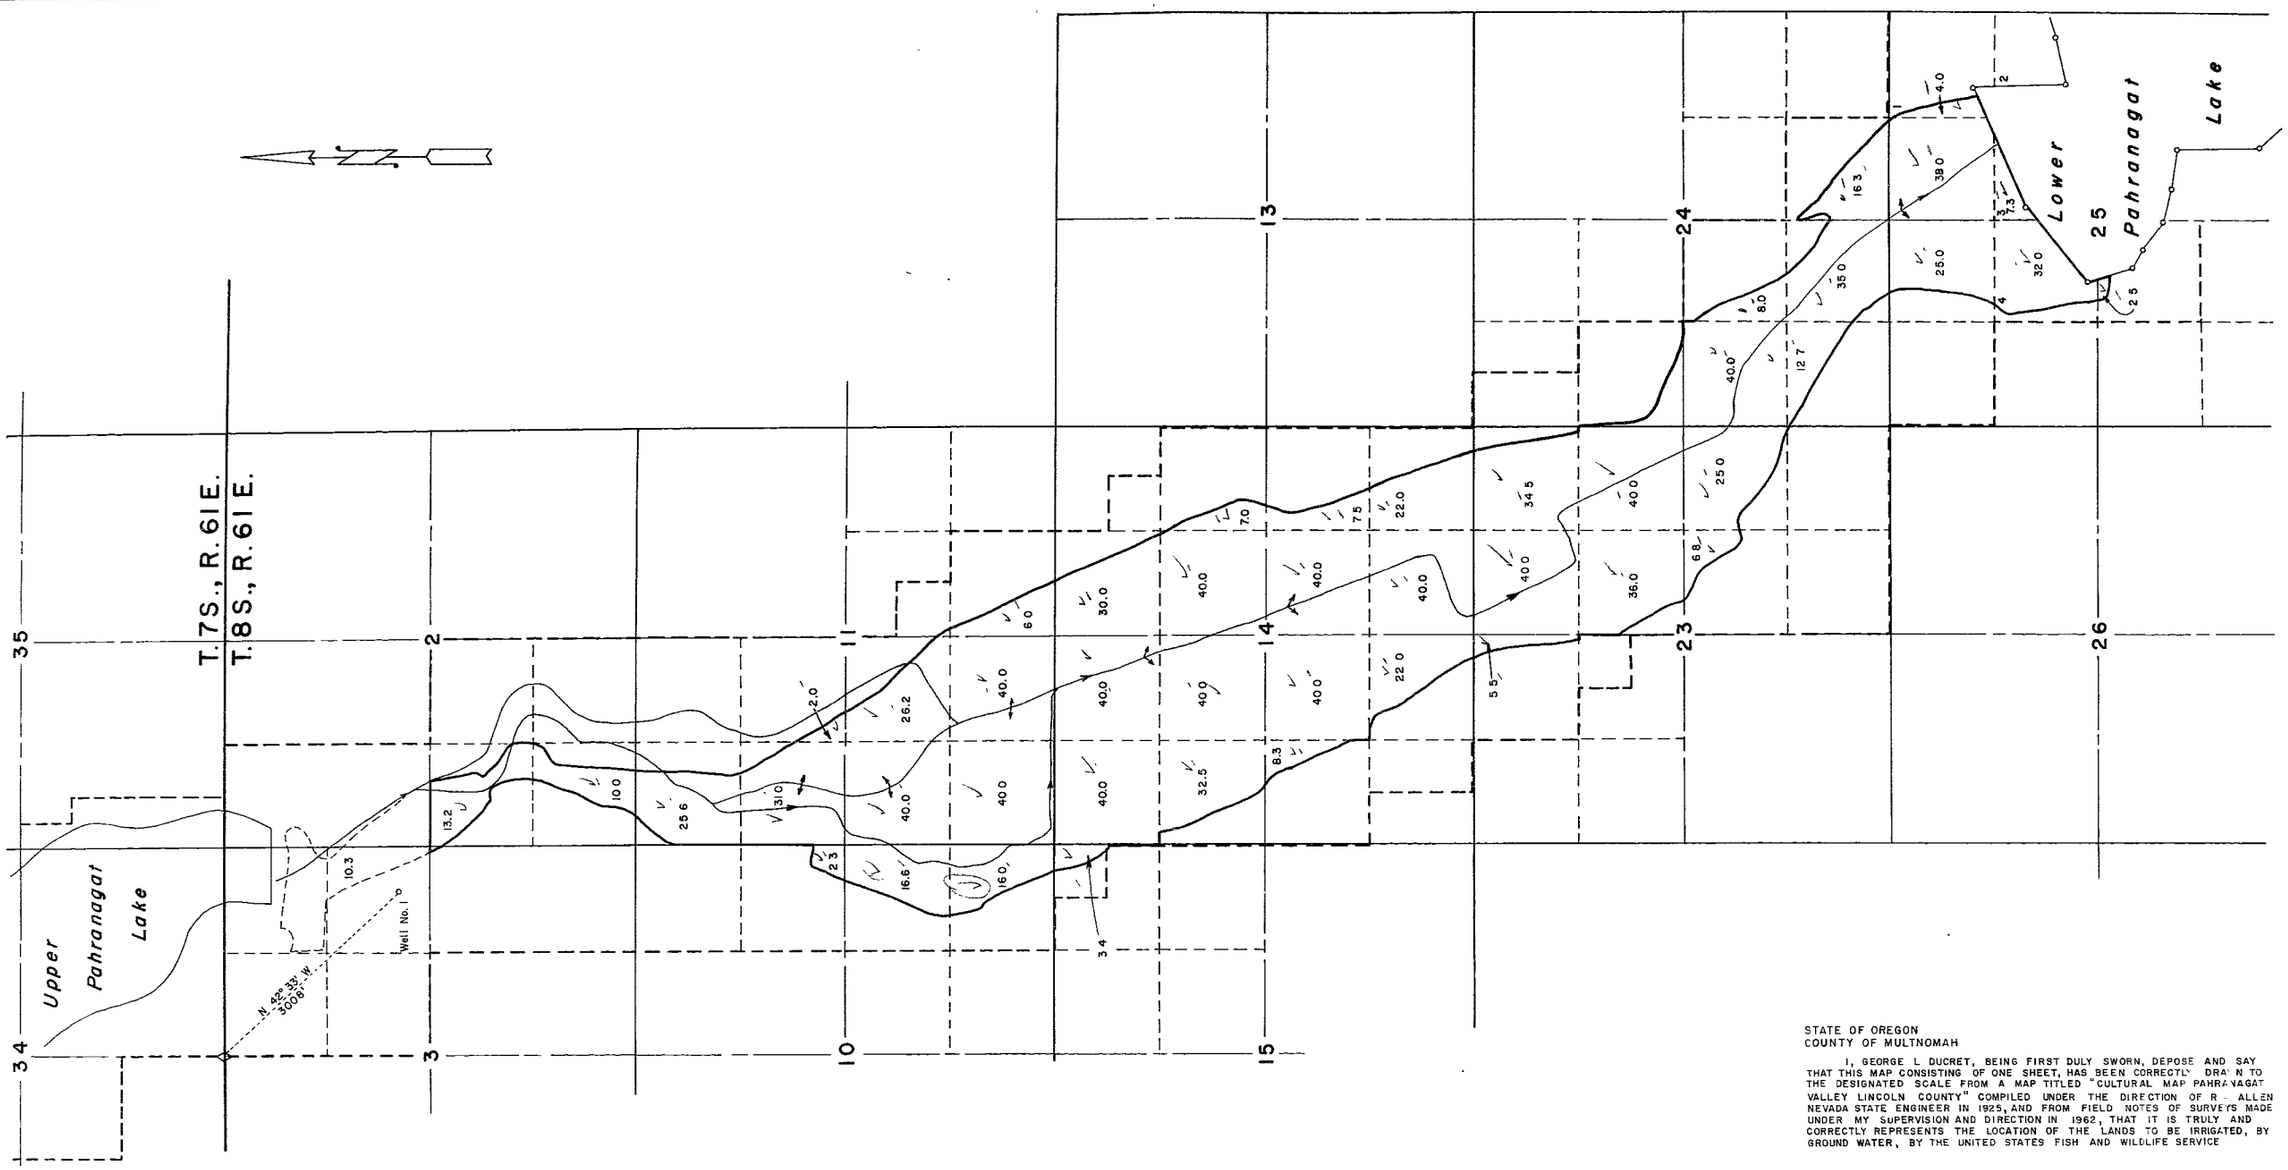

STATE OF OREGON
COUNTY OF MULTNOMAH

I, GEORGE L DUCRET, BEING FIRST DULY SWORN, DEPOSE AND SAY THAT THIS MAP CONSISTING OF ONE SHEET, HAS BEEN CORRECTLY DRAWN TO THE DESIGNATED SCALE FROM A MAP TITLED "CULTURAL MAP PAHRANAGAT VALLEY LINCOLN COUNTY" COMPILED UNDER THE DIRECTION OF R. ALLEN NEVADA STATE ENGINEER IN 1925, AND FROM FIELD NOTES OF SURVEYS MADE UNDER MY SUPERVISION AND DIRECTION IN 1962, THAT IT IS TRULY AND CORRECTLY REPRESENTS THE LOCATION OF THE LANDS TO BE IRRIGATED, BY GROUND WATER, BY THE UNITED STATES FISH AND WILDLIFE SERVICE

George L Ducret
NEVADA STATE WATER-RIGHT SURVEYOR No 237

SUBSCRIBED AND SWORN TO BEFORE ME THIS 23 DAY OF November 1964

E. J. Gillespie
NOTARY PUBLIC

MY COMMISSION EXPIRES 3/12/66

CERTIFICATE No. ISSUED

26653 CERTIFICATE No. 9159 ISSUED 1-10-78

SCALE IN FEET

0 500 1000 2000 3000 4000

1964 NOV 27 PM 3 24

FILED
Nov 27, 1964
STATE ENGINEER'S OFFICE

FILED
STATE ENGINEER'S OFFICE

MAP TO ACCOMPANY
APPLICATION FOR PERMIT
FOR APPROPRIATION OF GROUND WATER
BY THE
UNITED STATES DEPARTMENT
OF THE INTERIOR
FISH AND WILDLIFE SERVICE
FROM
WELL No. 1

22364-cancelled

26653 22364