STATE OF NEVADA }
County of White Pine } ss.

I, Robert W. Millard, being first duly sworn, depose and say that this map, consisting of one sheet, has been correctly drawn to the designated scale from field notes of a survey made under my supervision and direction between the 19th and 21st days of September, 1963; that it truly and correctly represents the proposed location and extent of the works used to divert water from Underground Source in Lander County, by

R. P. Powers

for irrigation purposes. That the proposed point of diversion, the approximate location and size of the diverting channel, all reservoirs or basins, the location and names of all other works which will cross or connect with the proposed works, and the boundary of all lands, showing by 40-acre subdivisions, the areas proposed to be irrigated, are fully and correctly designated thereon.

State Water Right Surveyor

Subscribed and sworn to before me this 30th day of December, 1964.

Notary Public in and for White Pine County, Nevada

My commission expires 1-21-65

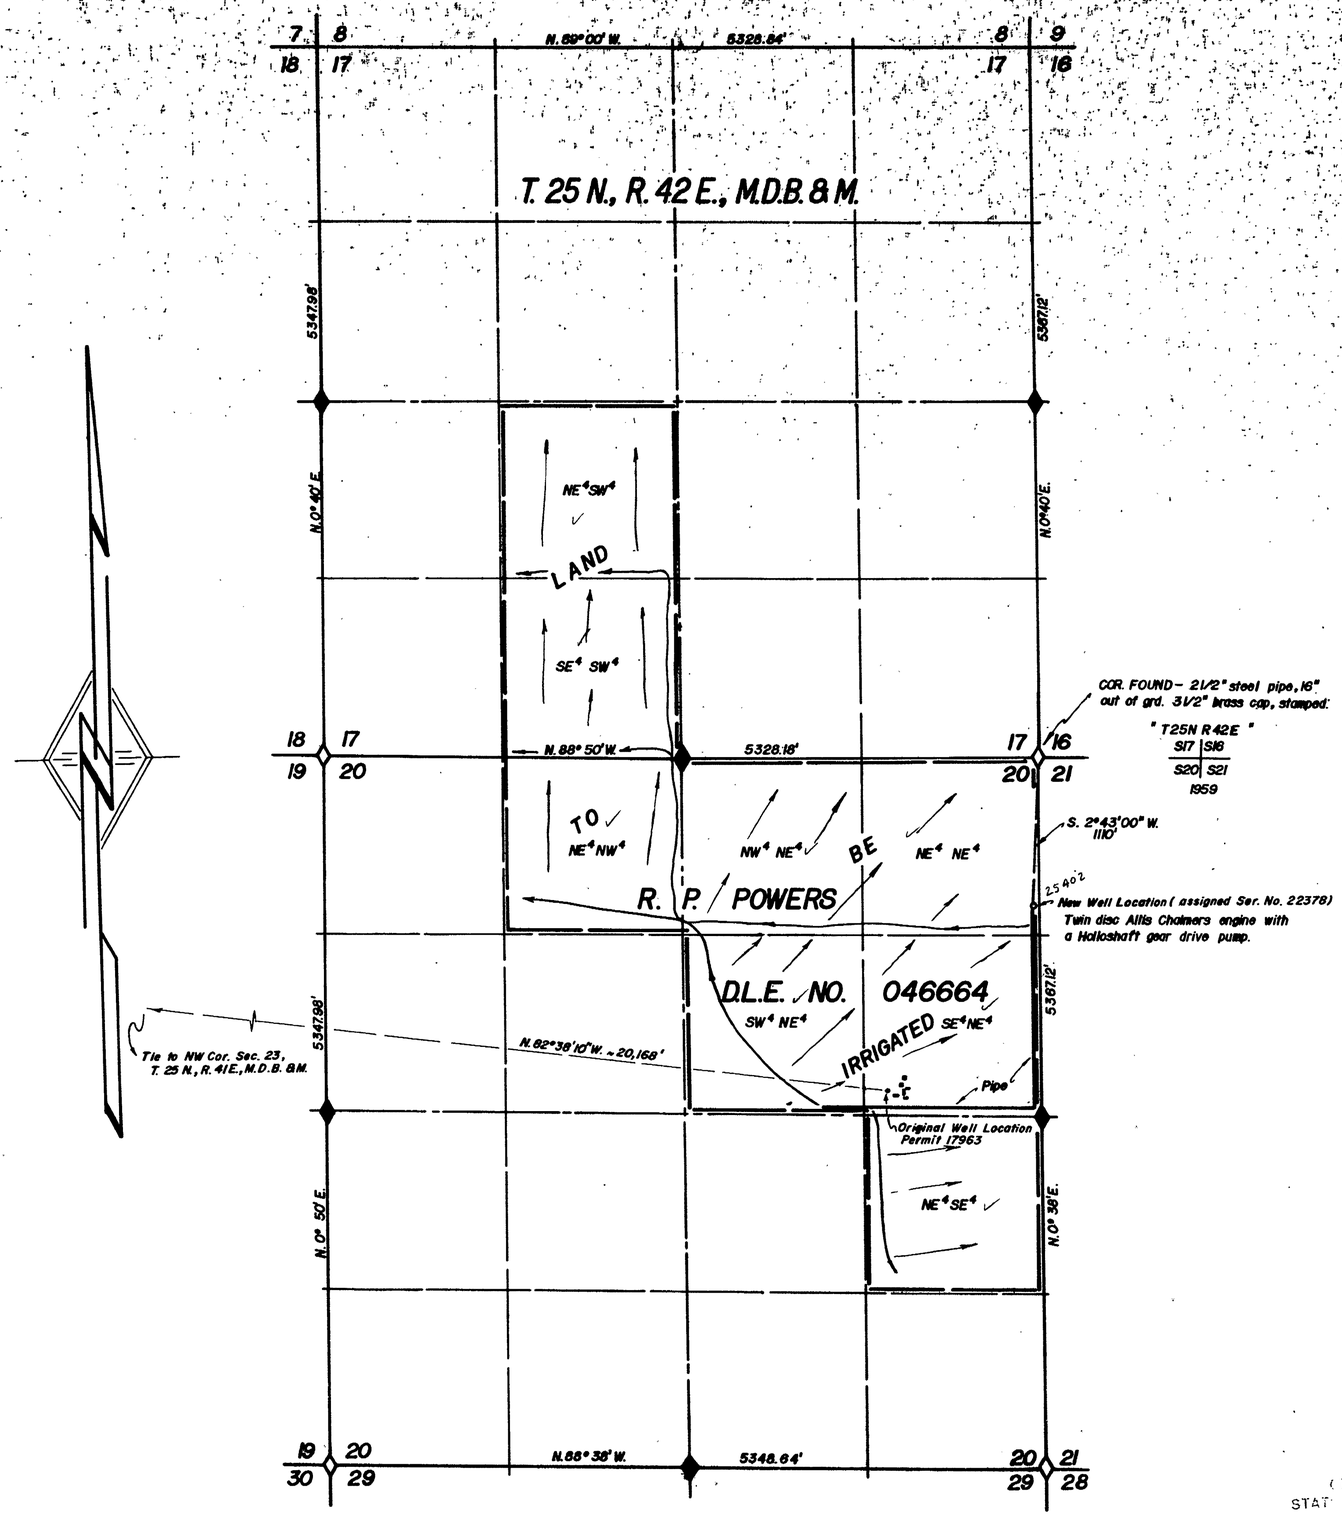


25402

OFFICE STATE ENGINEER
1965 JAN 22 AM 10 16

OFFICE STATE ENGINEER
1965 JAN 7 PM 4 42

FILED
JAN 22, 1965
STATE ENGINEER'S OFFICE

**MAP TO ACCOMPANY APPLICATION TO CHANGE POINT OF DIVERSION AND PLACE OF USE**

FOR **IRRIGATION & DOMESTIC**

BY **R. P. POWERS**

FROM **UNDERGROUND SOURCE**

REGISTERED ENGINEERS 12/22/64 F. W. MILLARD & SON ELY & ELKO, NEVADA LAND SURVEYORS

25402 File Under 22378 17963 22378