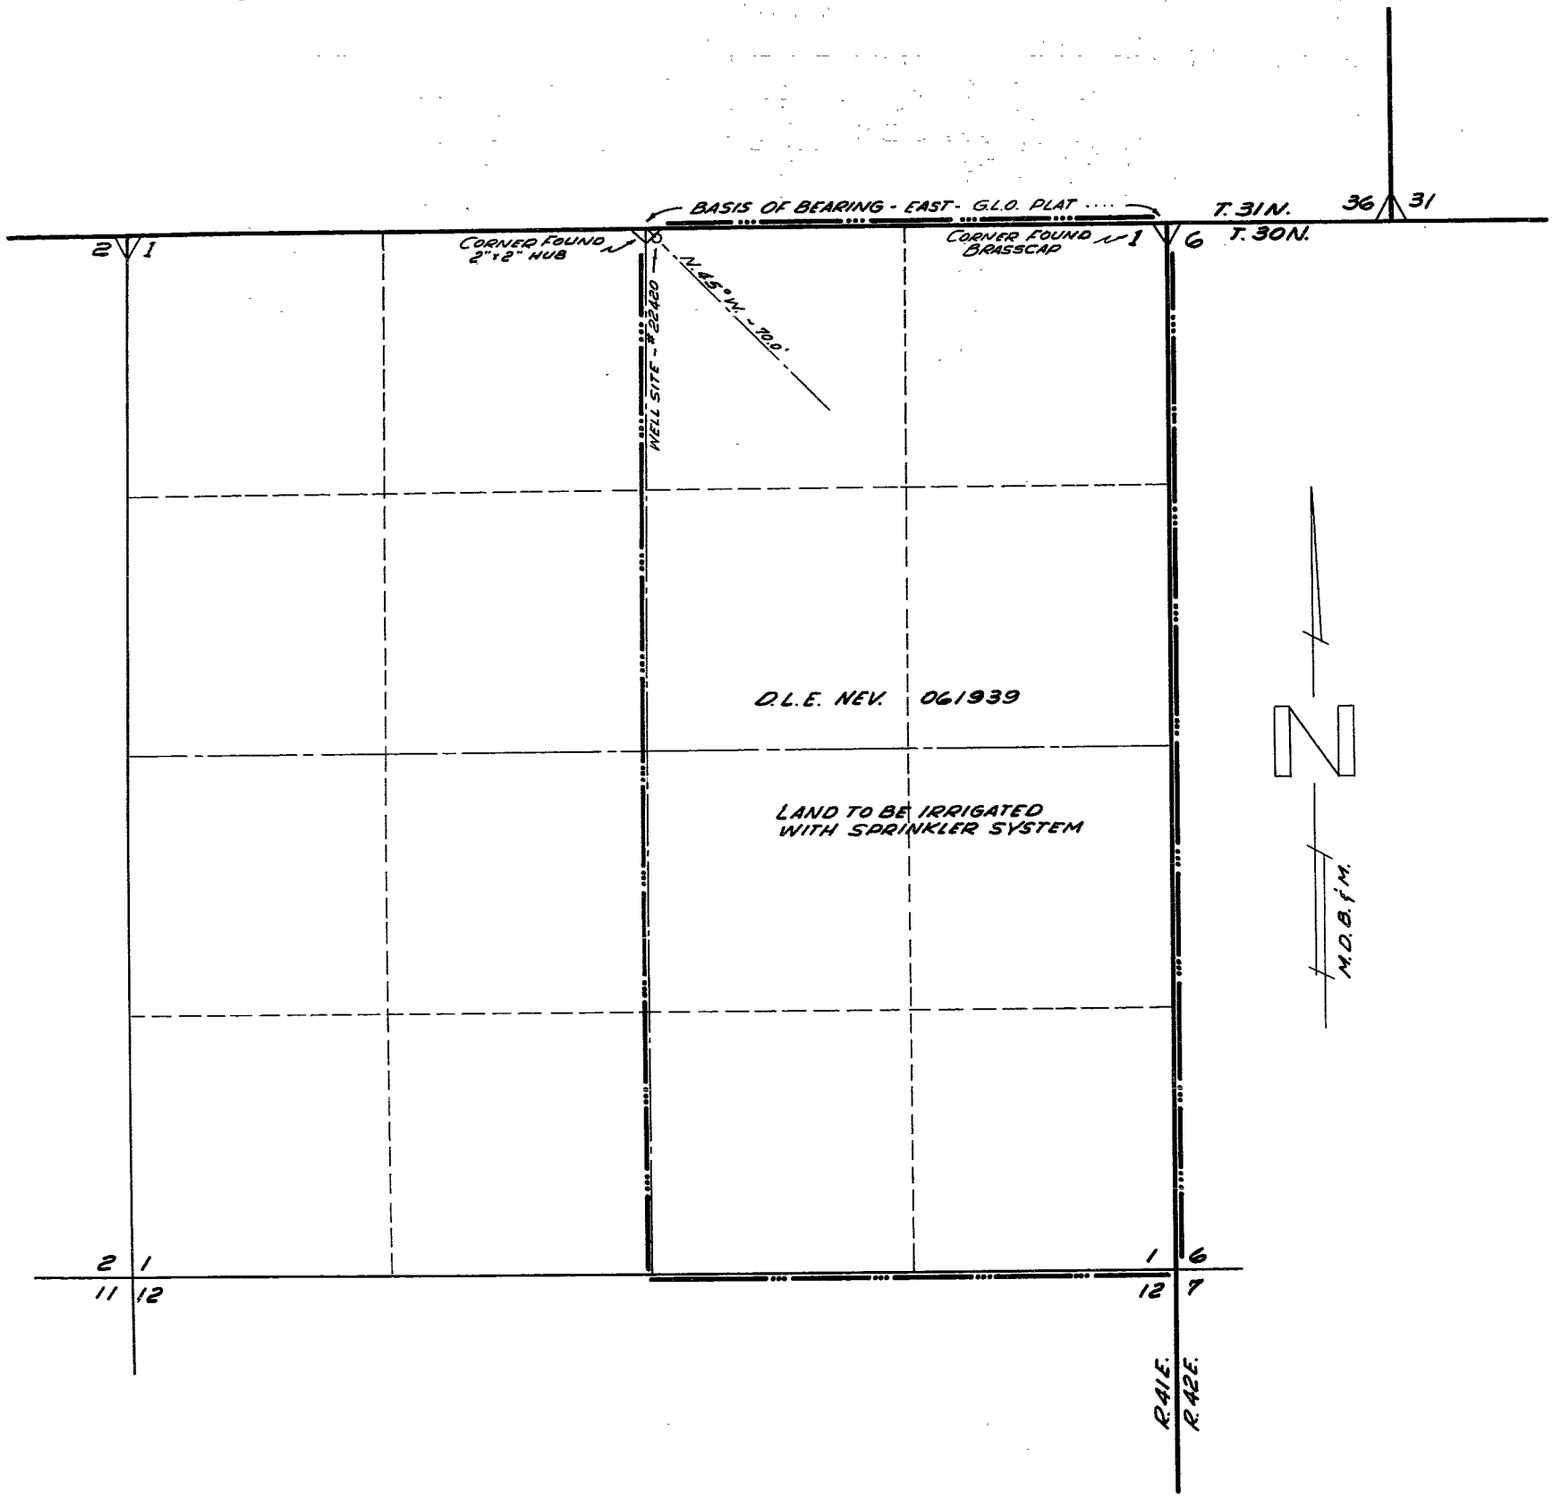

STATE OF NEVADA
COUNTY OF ORMSBY } S.S

I, RICHARD M BLACK, BEING FIRST DULY SWORN, DEPOSE AND SAY THAT THIS MAP CONSISTING OF ONE SHEET, HAS BEEN CORRECTLY DRAWN TO THE DESIGNATED SCALE FROM FIELD NOTES OF A SURVEY MADE UNDER MY SUPERVISION AND DIRECTION ON THE 24TH DAY OF APRIL, 1965; THAT IT TRULY AND CORRECTLY REPRESENTS THE PROPOSED POINT OF DIVERSION AND EXTENT OF THE WORKS USED TO DIVERT WATER FROM UNDERGROUND, IN PERSHING COUNTY, BY ELIZABETH K. MEEKER FOR IRRIGATION AND DOMESTIC PURPOSES. THAT THE PROPOSED POINT OF DIVERSION, THE APPROXIMATE LOCATION AND SIZE OF THE DIVERTING CHANNEL, ALL RESERVOIRS OR BASINS, THE LOCATION AND NAMES OF ALL OTHER WORKS WHICH WILL CROSS OR CONNECT WITH THE PROPOSED WORKS, AND THE BOUNDARY OF ALL LANDS, SHOWING BY 40-ACRE SUB-DIVISIONS THE AREAS PROPOSED TO BE IRRIGATED, ARE FULLY AND CORRECTLY DESIGNATED THEREON

Richard M. Black
STATE WATER RIGHT SURVEYOR

SUBSCRIBED AND SWORN TO BEFORE ME THIS 10TH DAY OF MAY, 1965

Mrs. Hilda Shuward
NOTARY PUBLIC IN AND FOR ORMSBY COUNTY, NEVADA

SCALE: 1 IN. = 400 FT.

FILED
MAY 10, 1965
STATE ENGINEER'S OFFICE

MAP
TO ACCOMPANY APPLICATION
TO APPROPRIATE WATER
FROM UNDERGROUND
BY ELIZABETH K. MEEKER
FOR IRRIGATION & DOMESTIC

22420

22420