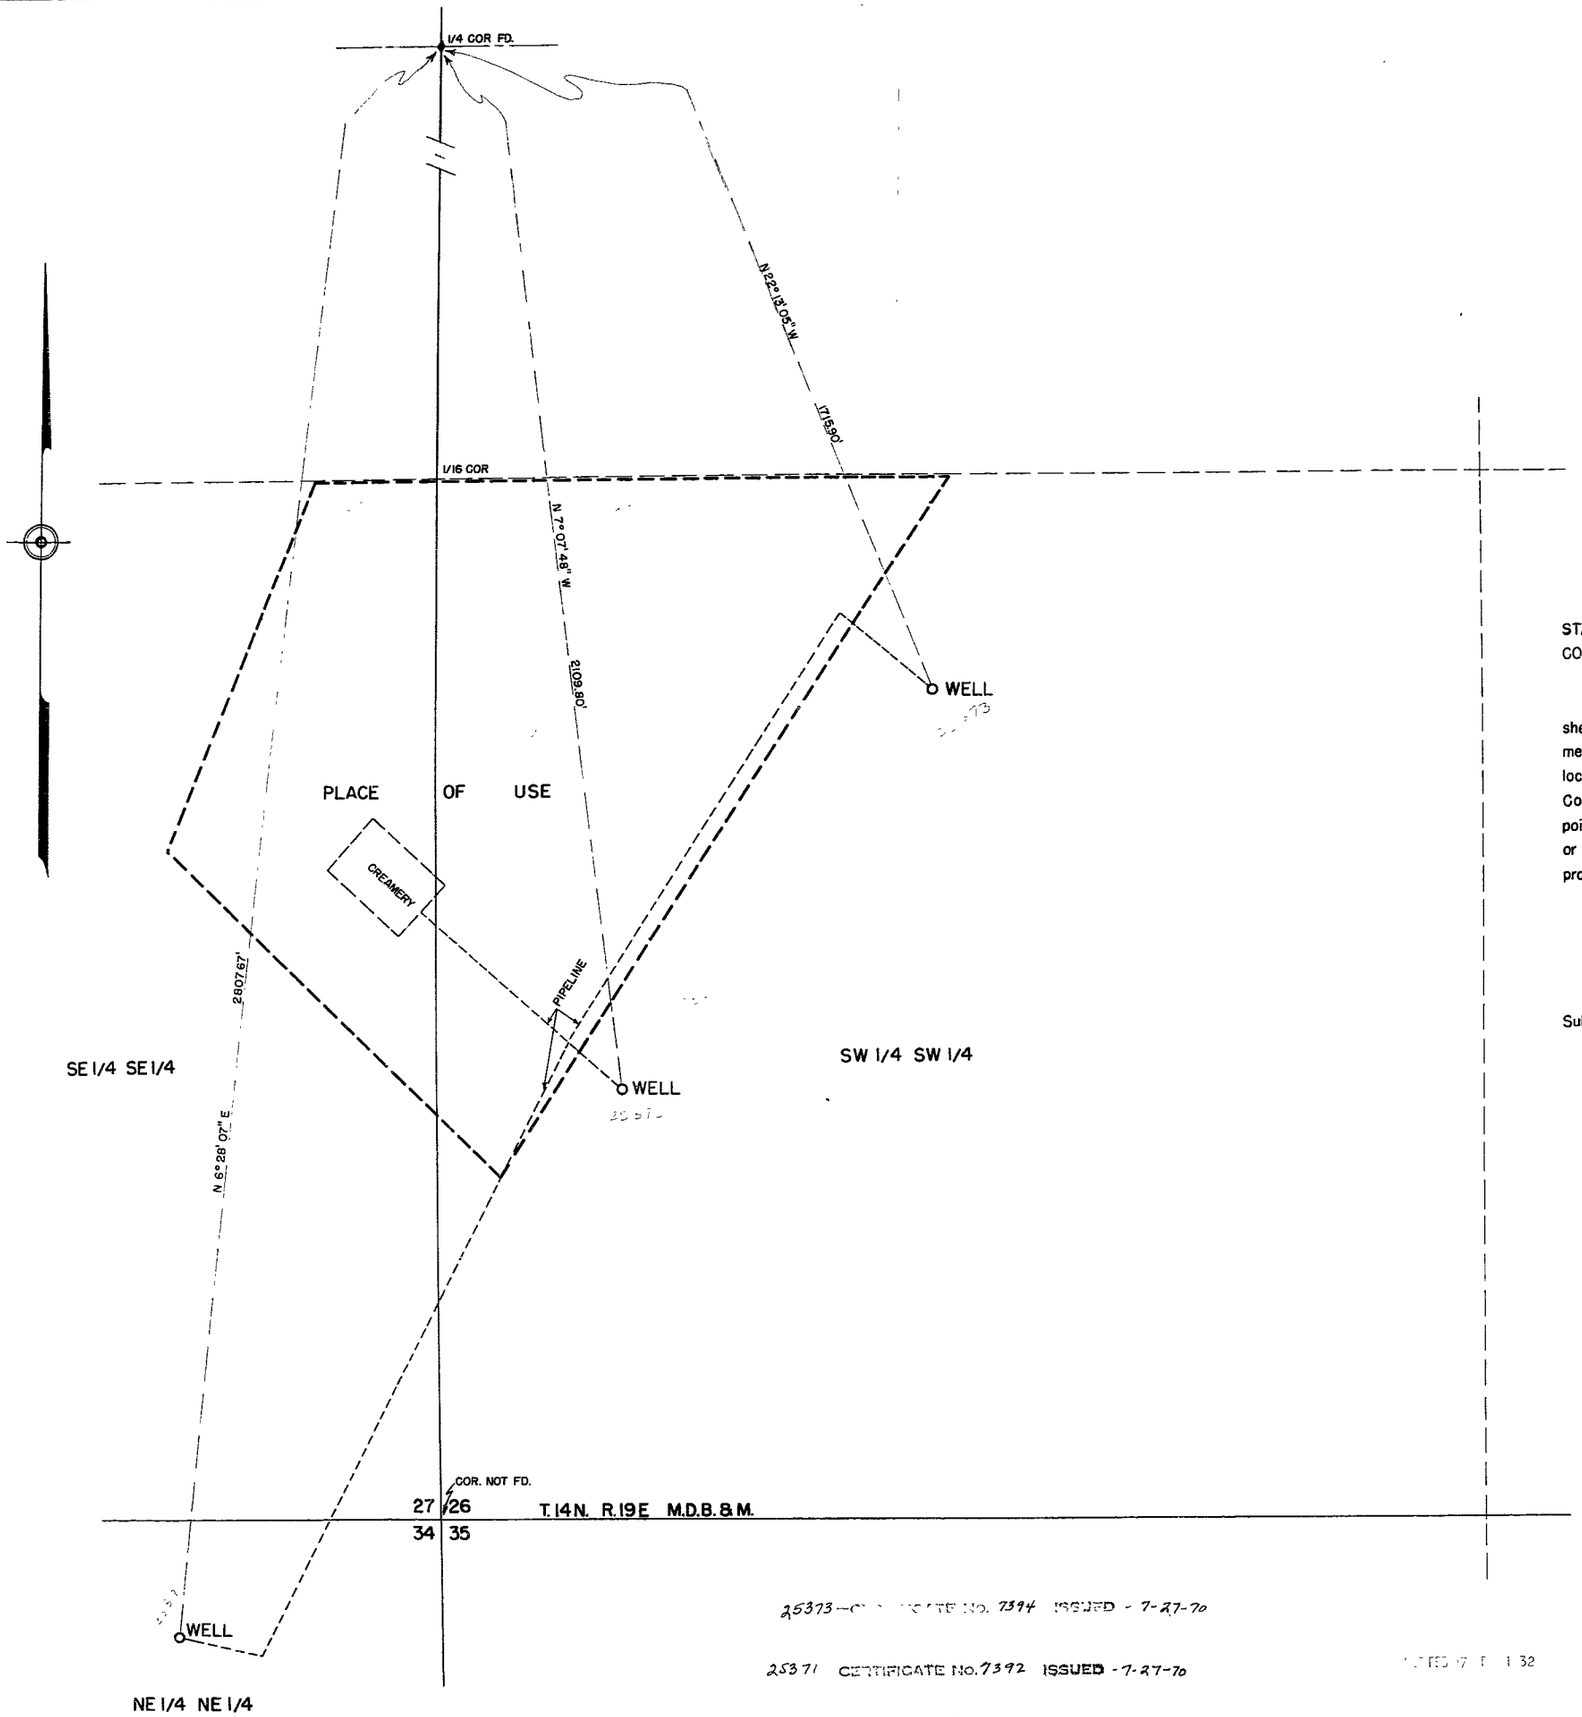

STATE of NEVADA }
COUNTY of ORMSBY } s s

I, Walter G. Reid, being first duly sworn, depose and say that this map, consisting of one sheet, has been correctly drawn to the designated scale from field notes of a survey made by me on the 15th day of December, 1964; that it truly and correctly represents the proposed location and extent of the works used to divert water from an undergound source in Douglas County, by Beatrice Foods Co. for manufacturing and domestic purposes. That the proposed point of diversion, the approximate location and size of the diverting channel, all reservoirs or basins, the location and names of all other works which will cross or connect with the proposed works, are fully and correctly designated thereon.

Walter G. Reid
State Water Right Surveyor

Subscribed and sworn to before me this 17th day of February, 1965

Mrs Hilda Sherwood
Notary Public in and for Ormsby County, Nevada

SCALE - 1" = 100'

0 25 50 100 200 300 400 500

25373 — CERTIFICATE No. 7394 ISSUED - 7-27-70

25371 CERTIFICATE No. 7392 ISSUED - 7-27-70

25372 CERTIFICATE No. 7393 ISSUED - 7-27-70

FILED
Feb. 17, 1965
STATE ENGINEER'S OFFICE

MAP
TO ACCOMPANY APPLICATION
TO APPROPRIATE WATER FOR
MANUFACTURING AND DOMESTIC BY
BEATRICE FOODS CO.
FROM UNDERGROUND SOURCE

25373 25372 25371 22443 22442 File Under 22441