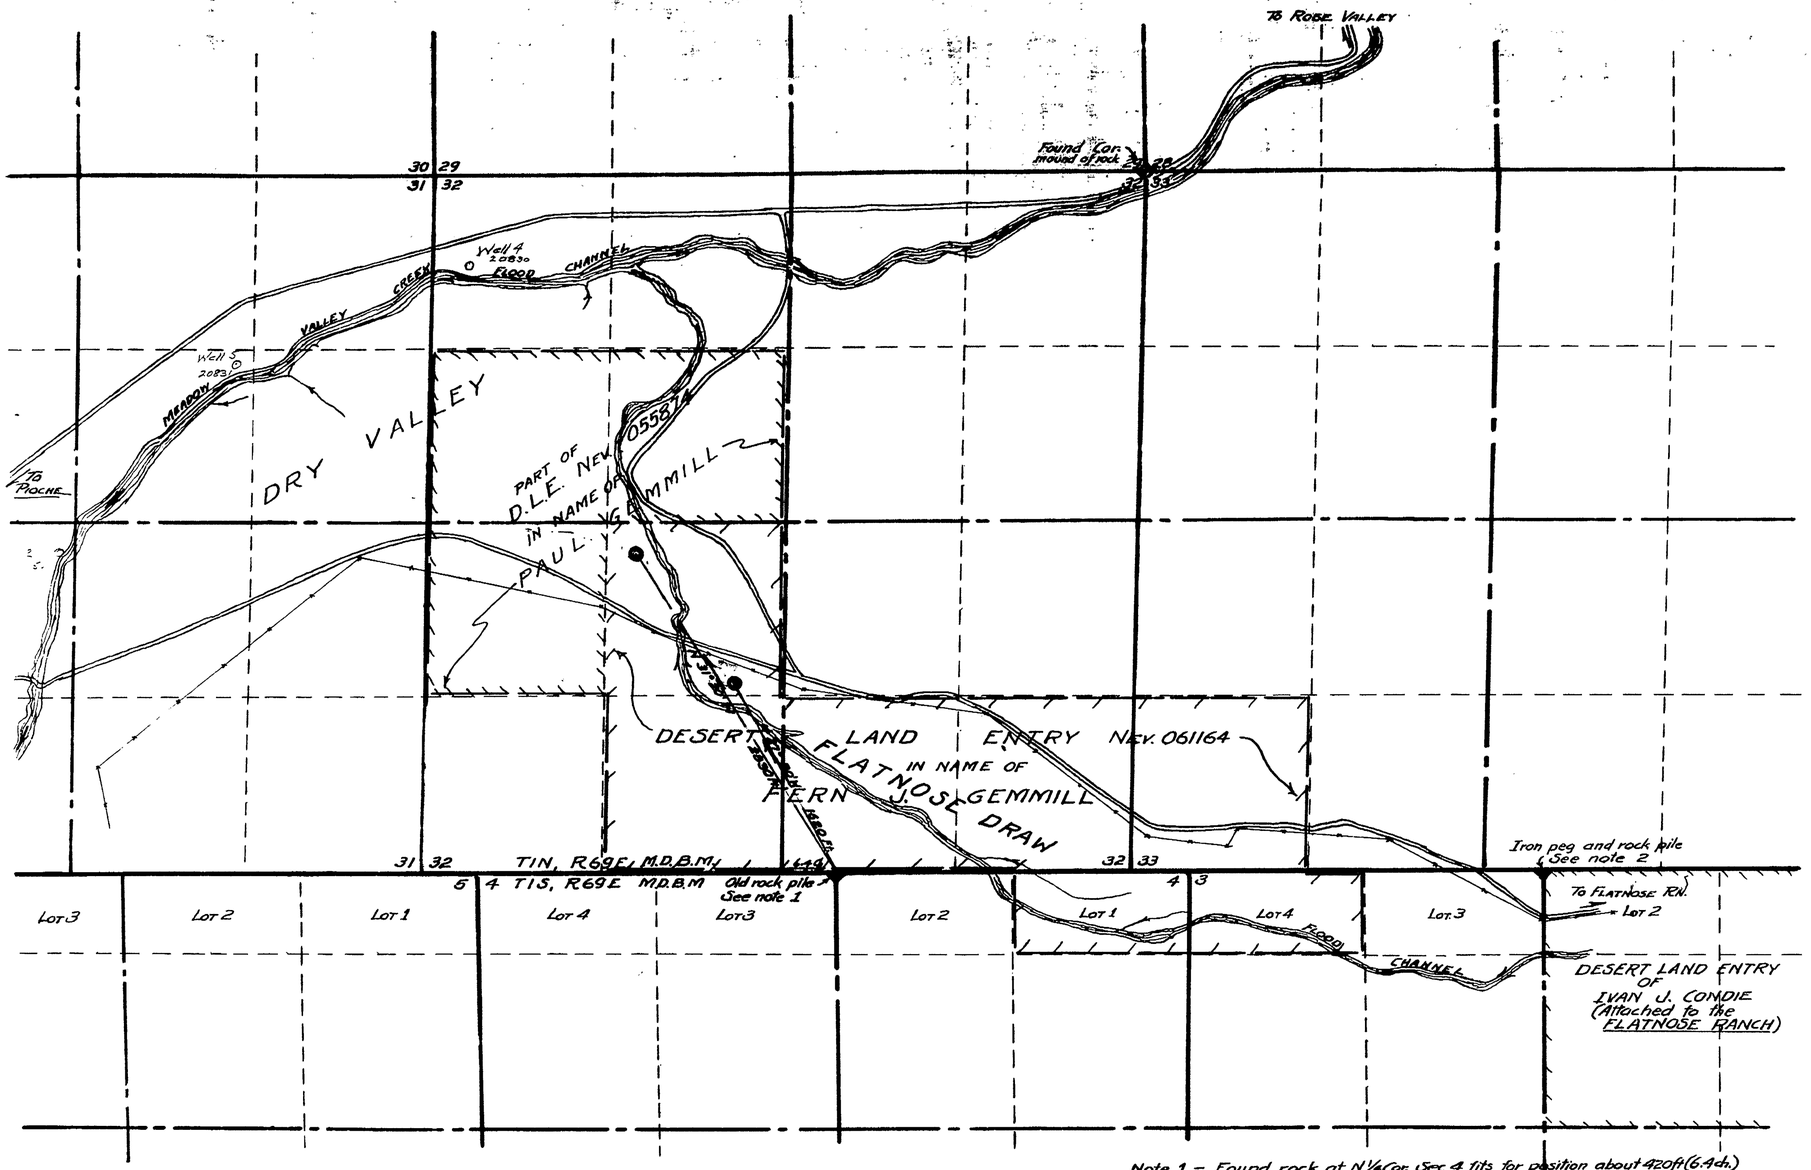

Note 1 – Found rock at N 1/4 Cor. Sec. 4 fits for position about 420 ft (6.4 ch.) east from where 1872 surveyor's notes describe placing S 1/4 Cor. Sec. 32, but letter was not found.

Note 2 – Iron peg set by B.L.M. is not now marked. – It is at an old rock pile.

BASIS OF BEARING ~ REFERRED TO TRUE NORTH

TRUE NORTH

~ SCALE ~
1 IN. = 600 FT
0 600 1200 1800 2400 3000

State of Nevada,
County of Lincoln } ss.

I, Paul Gemmill, being first duly sworn, depose and say that this map, consisting of 1 sheets, and bearing date No. ..., inclusive, has been correctly drawn to the indicated scale from field notes of a survey made by me, (or under my supervision and direction), between the 12 day of April, and the 16 day of April, 1965; that it truly and correctly represents the proposed location and extent of the works used to divert water from Underground (Source) in Lincoln County by: Fern Jensen Gemmill (Applicant)

for irrigation purposes. That the proposed point of diversion, the approximate location and size of the diverting channel, all reservoirs or tanks, the location and names of all other works which will serve or connect with the proposed works, and the boundary of all lands, showing by 40-acre subdivisions the areas proposed to be irrigated, are fully and correctly designated thereon.

Paul Gemmill
(State Water Right Surveyor)

Subscribed and sworn to before me this 20 day of April, 1965

Ina Hilda Sherwood
Notary Public in and for Caliente, County, Nevada.
My Commission Expires July 1, 1968

FILED
April 20, 1965
STATE ENGINEER'S OFFICE

REVISIONS	REFERENCES	WORK
		DRAWN
		TRACED
		CHECKED
		APPROVED

MAP
APPLICATION No 22469
TO ACCOMPANY APPLICATION
TO APPROPRIATE WATER FOR
IRRIGATION
BY
FERN JENSEN GEMMILL
FROM UNDERGROUND SOURCE

22469