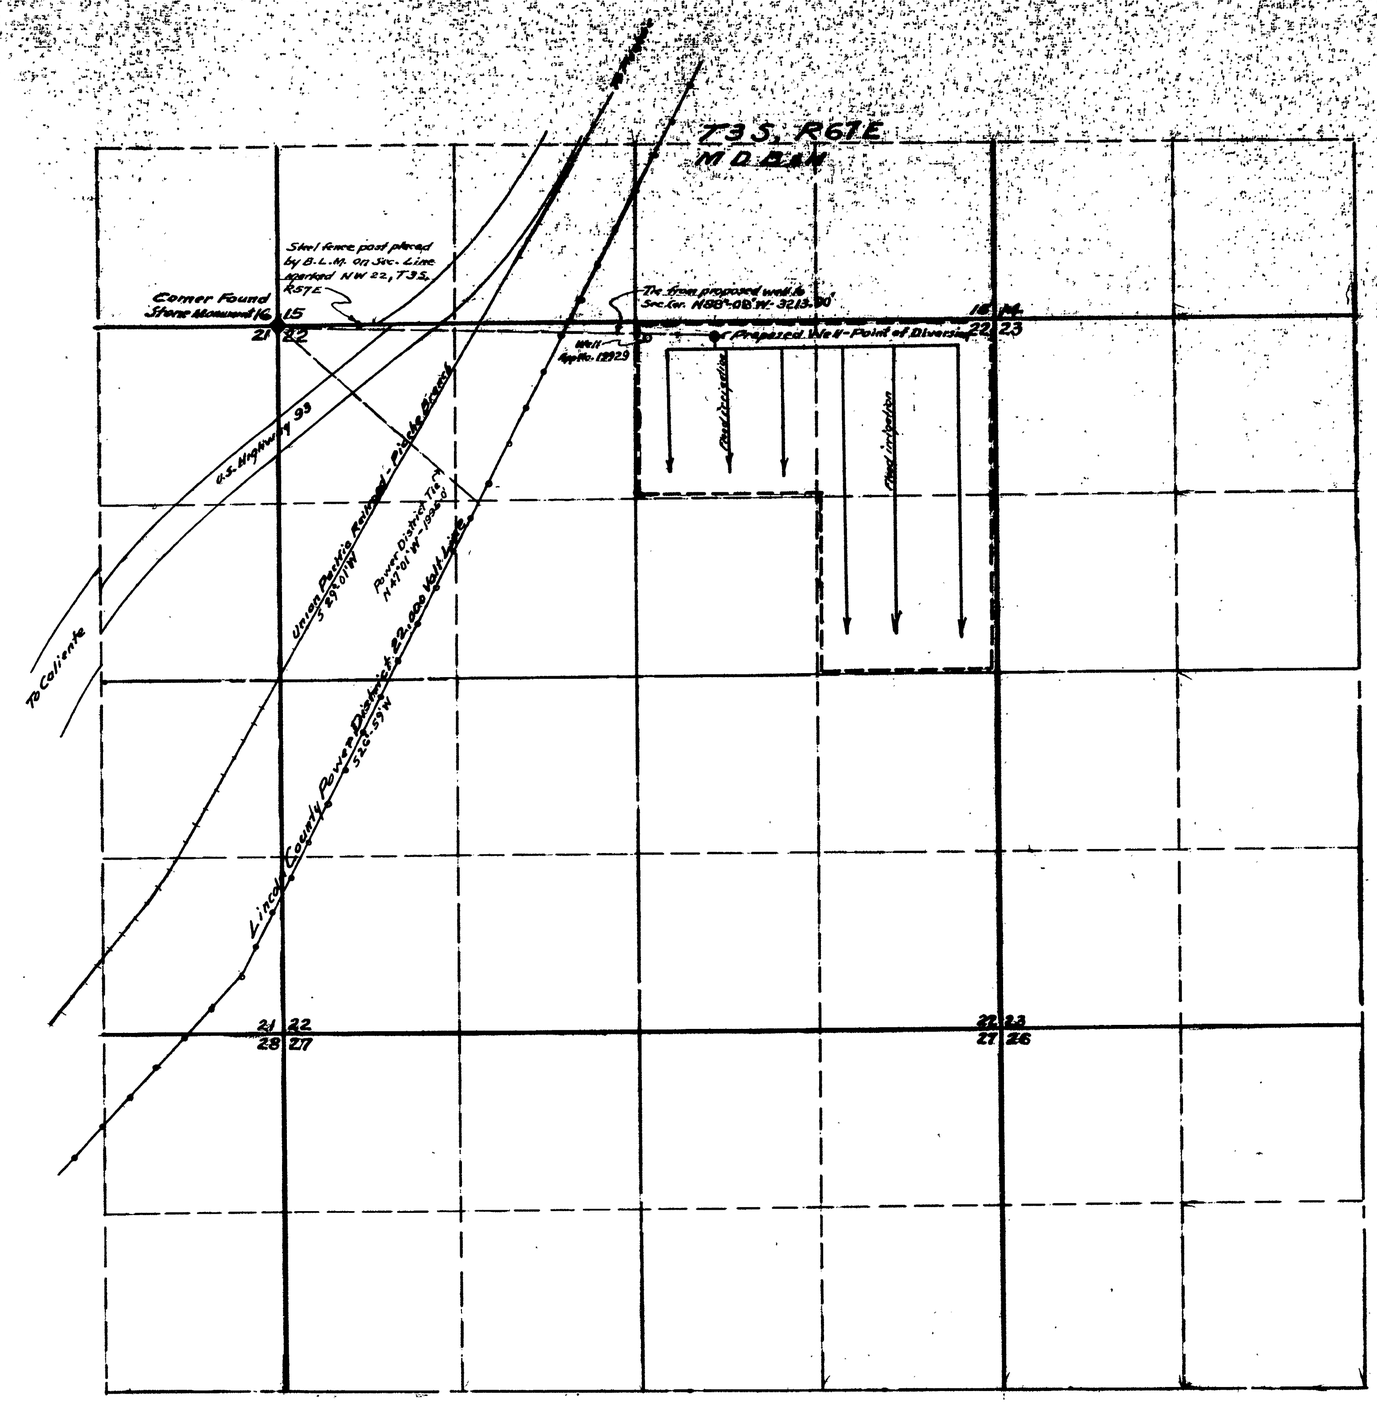


TRUE NORTH

State of Nevada,
County of Lincoln } ss.

I Reginald G. Lee, being first duly sworn, depose and say that this map, consisting of 1 sheets, numbered from 1 to ____, inclusive, has been correctly drawn to the designated scale from field notes of a survey made by me, (or under my supervision and direction), between the 22 day of May, and the 26 day of May, 1965, that it truly and correctly represents the proposed location and extent of the works used to divert water from Underground (Source)

in Lincoln County by: Chester Oxborrow (Applicant)

for irrigation purposes. That the proposed point of diversion, the approximate location and size of the diverting channel, all reservoirs or basins, the location and names of all other works which will cross or connect with the proposed works, and the boundary of all lands, showing by 10-acre subdivisions the areas proposed to be irrigated, are fully and correctly designated thereon.

Reginald G. Lee
(State Water Right Surveyor)

Subscribed and sworn to before me this 27 day of May, 1965.

Peggy Hartley
Notary Public

My Comm. Exp. 11/15/67

0 200 400 600 1200 1800 2400 3000

Scale 1"=600'

Basis of Bearing
U.S.G.S. Cove-1944 to Cove Azimuth Mark-1944
90°-53'-12.9"
Lincoln County Power District tie to
Sec. Cor. 16, 15, 21, 22.

FILED
June 1, 1965
State Engineer's Office

MAP
TO ACCOMPANY APPLICATION
TO APPROPRIATE WATER
FOR IRRIGATION. APP. No. 22477
BY CHESTER OXBORROW
FROM UNDERGROUND SOURCE

22477