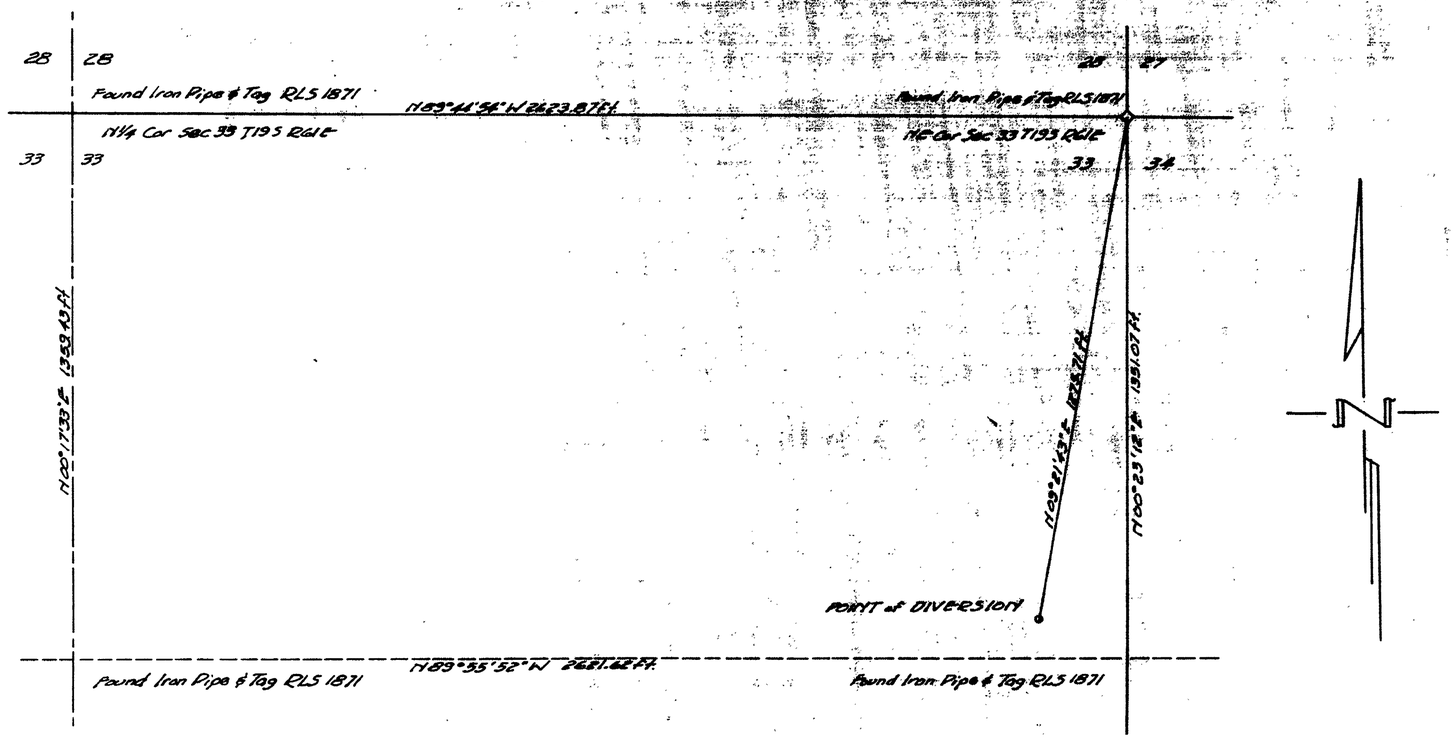

N1/2 of NE 1/4, Section 33, T19S R61E M.D.B.&M.

STATE of NEVADA
County of Clark ss.

I, Robert J. McNutt, being first duly sworn, do depose and say that this survey, consisting of two sheets, has been correctly drawn to the designated scale from a survey made under my supervision and direction on Feb 27, 1965, that it truly and accurately represents the location and extent of works used to divert water from an underground source in the City of North Las Vegas, Clark County, Nevada for Municipal Purposes.

Robert J. McNutt
State Water Rights Surveyor No. 303

Subscribed and Sworn to before me this 2nd day of March, 1965.

Raymond L. Everhart

Notary Public in and for Clark Co, Nevada
My Commission expires April 15, 1967

Scale 1"=200'

Basis of Bearing is the east line of the N1/2 of NE 1/4, Sec 33, T19S R61E, M.D.B.&M. as shown on page 67, file 15 of Recorded Surveys, Clark County Records, Clark Co, Nev.

1965 MAR 10 AM 9 24

FILED
March 10, 1965
STATE ENGINEER'S OFFICE

Map to Accompany Application for Permission to Appropriate Water Under App. No. Cert. No. by the City of North Las Vegas, Nevada for Municipal Purposes from an Underground Source.

22482

City Boundary Map
and
Proposed Place of Use

Townships 19 & 20 South, Ranges 60, 61, and 62 East, M.D.B. & M.

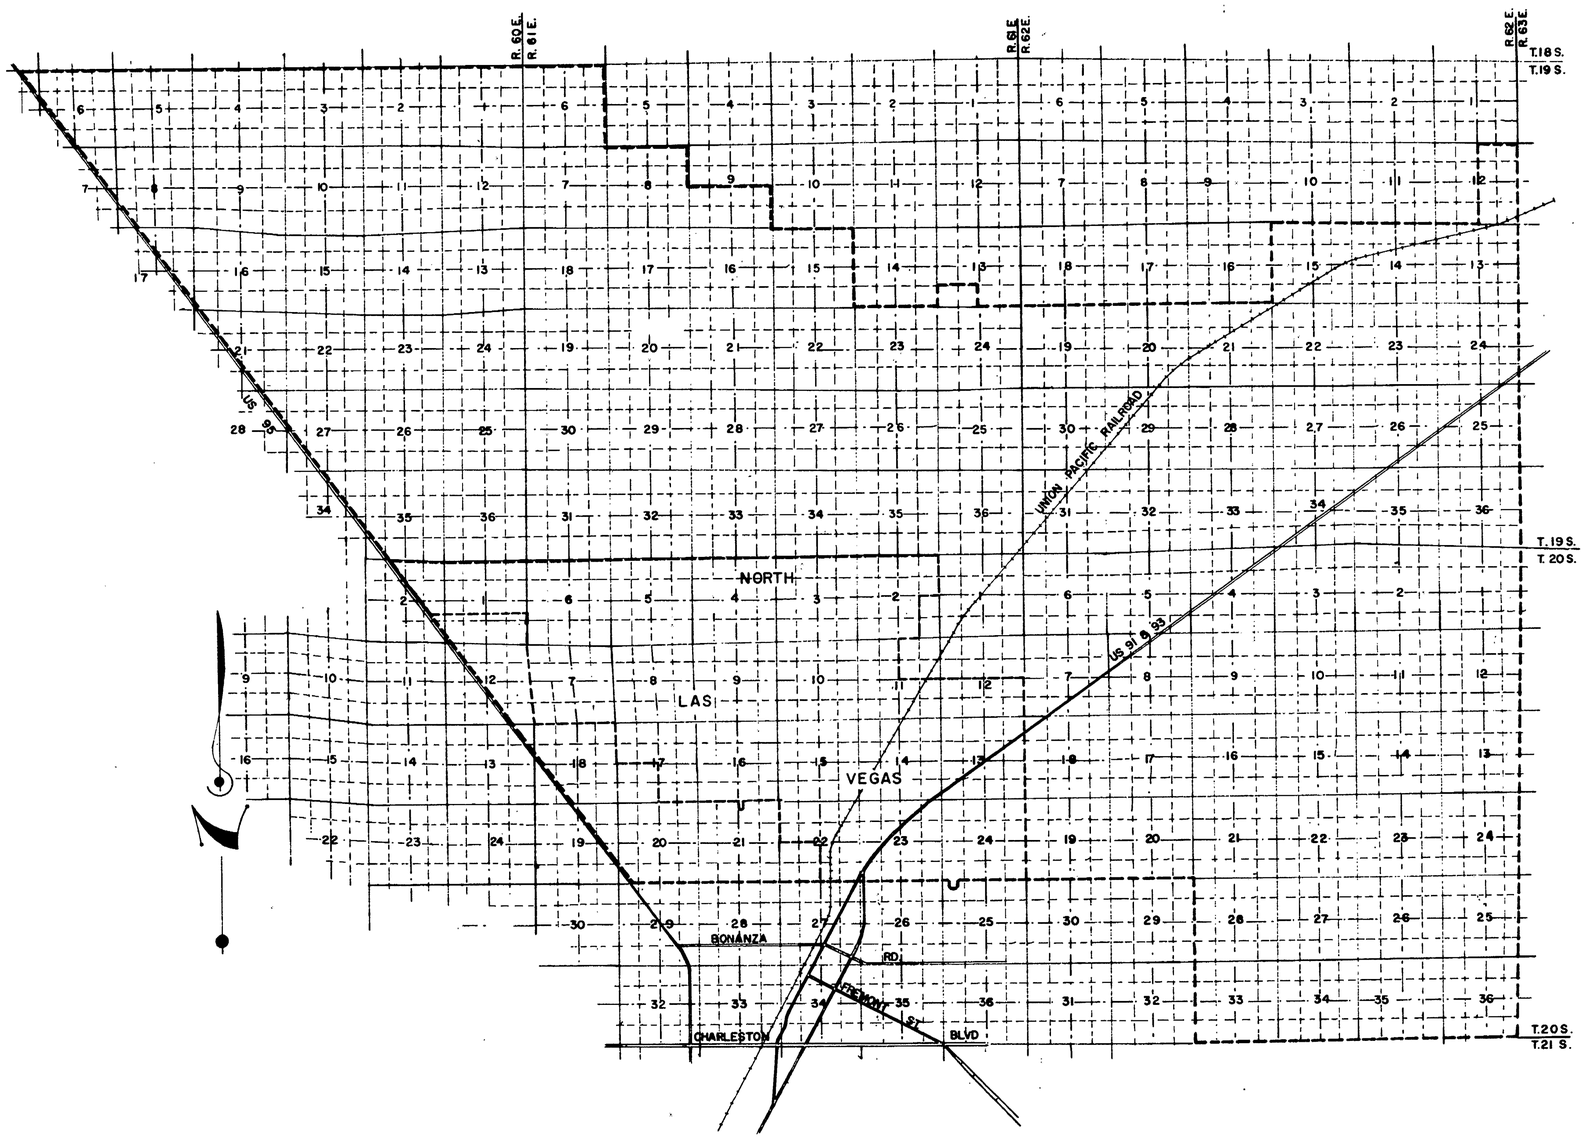

SCALE – 1" = 5,280' (1 MILE)

FILED
March 10, 1965
STATE ENGINEER'S OFFICE

MAP TO ACCOMPANY APPLICATION
FOR PERMISSION TO
APPROPRIATE WATER UNDER
APP. NO. CERT. NO.
BY THE CITY OF NORTH LAS VEGAS, NEVADA
FOR MUNICIPAL PURPOSES FROM AN UNDERGROUND
SOURCE

SHEET 2 OF 2 SHEETS

22482