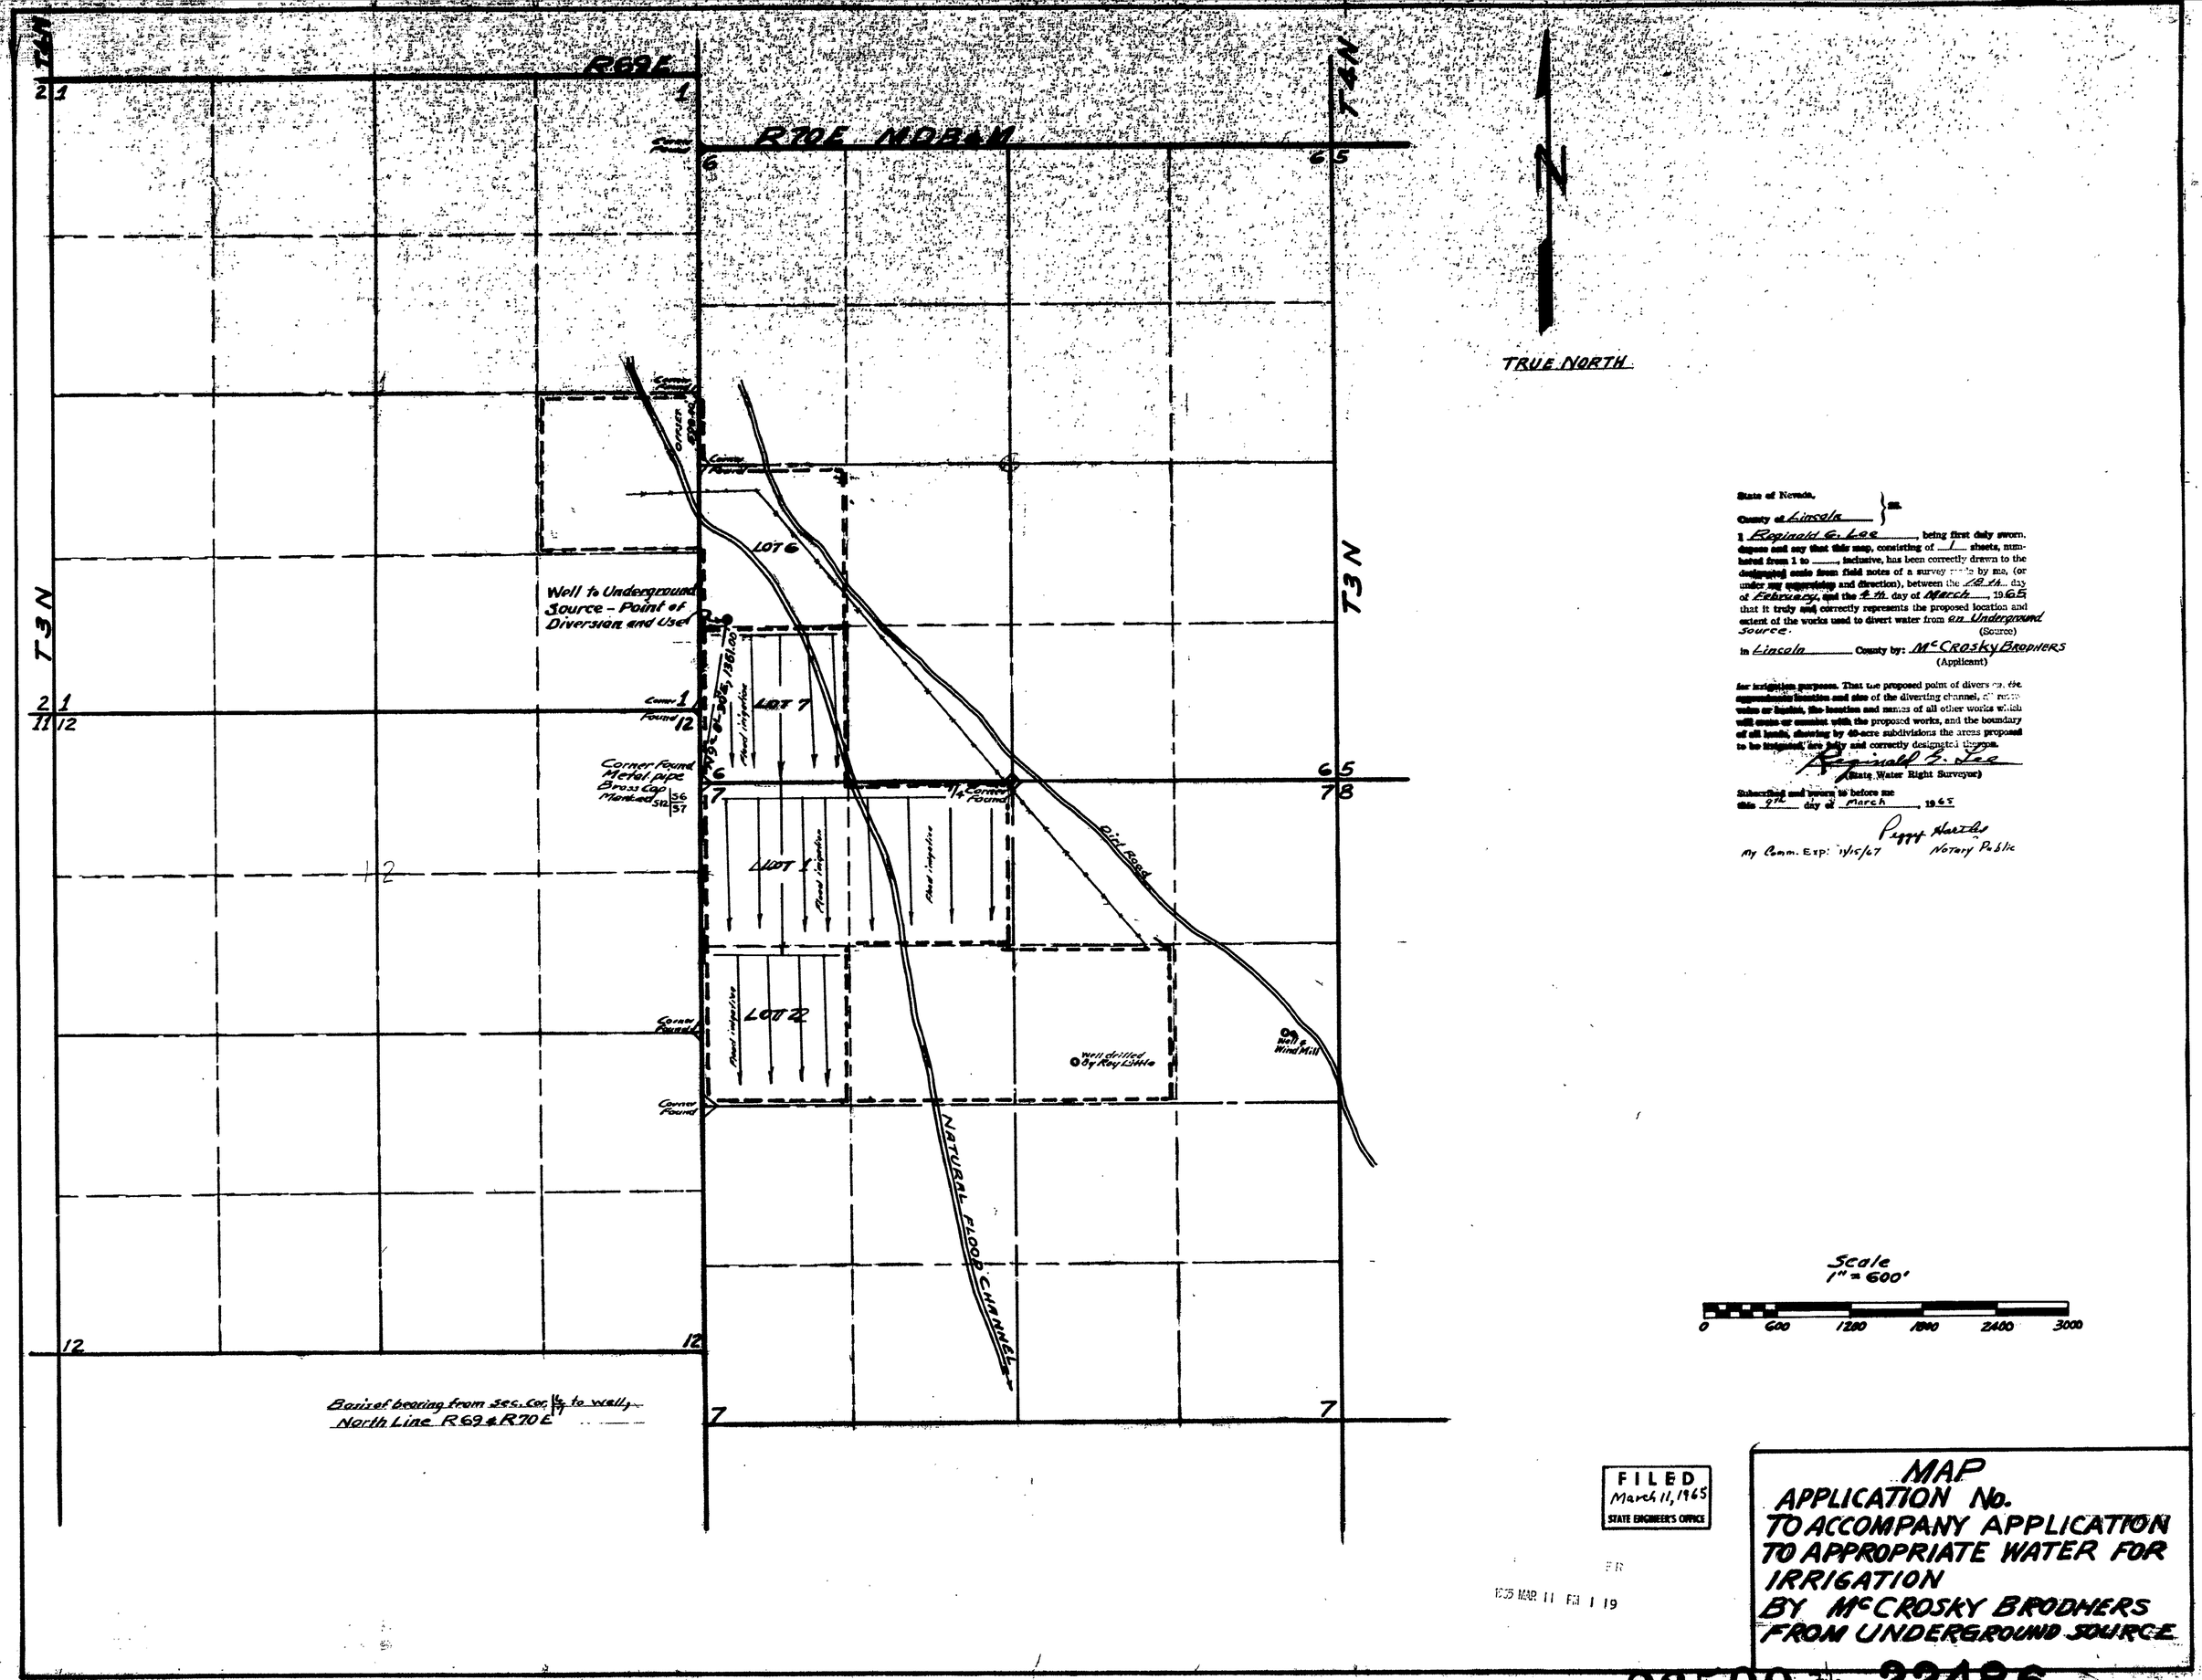

State of Nevada,
County of Lincoln } ss.

I Reginald G. Lee, being first duly sworn, depose and say that this map, consisting of 1 sheets, numbered from 1 to ....., inclusive, has been correctly drawn to the designated scale from field notes of a survey made by me, (or under my supervision and direction), between the 18th day of February, and the 4th day of March, 1965 that it truly and correctly represents the proposed location and extent of the works used to divert water from an Underground Source. (Source)

in Lincoln County by: McCrosky Brothers (Applicant)

for irrigation purposes. That the proposed point of diversion, the approximate location and size of the diverting channel, all reservoirs or basins, the location and names of all other works which will cross or connect with the proposed works, and the boundary of all lands, showing by 40-acre subdivisions the areas proposed to be irrigated, are fully and correctly designated thereon.

Reginald G. Lee (State Water Right Surveyor)

Subscribed and sworn to before me this 9th day of March, 1965

Peggy Hartley Notary Public

My Comm. Exp: 11/15/67

MAP
APPLICATION No.
TO ACCOMPANY APPLICATION TO APPROPRIATE WATER FOR IRRIGATION
BY McCROSKY BROTHERS
FROM UNDERGROUND SOURCE

26500 File Under → 22486