SHEET No. 1 OF 1 SHEETS.

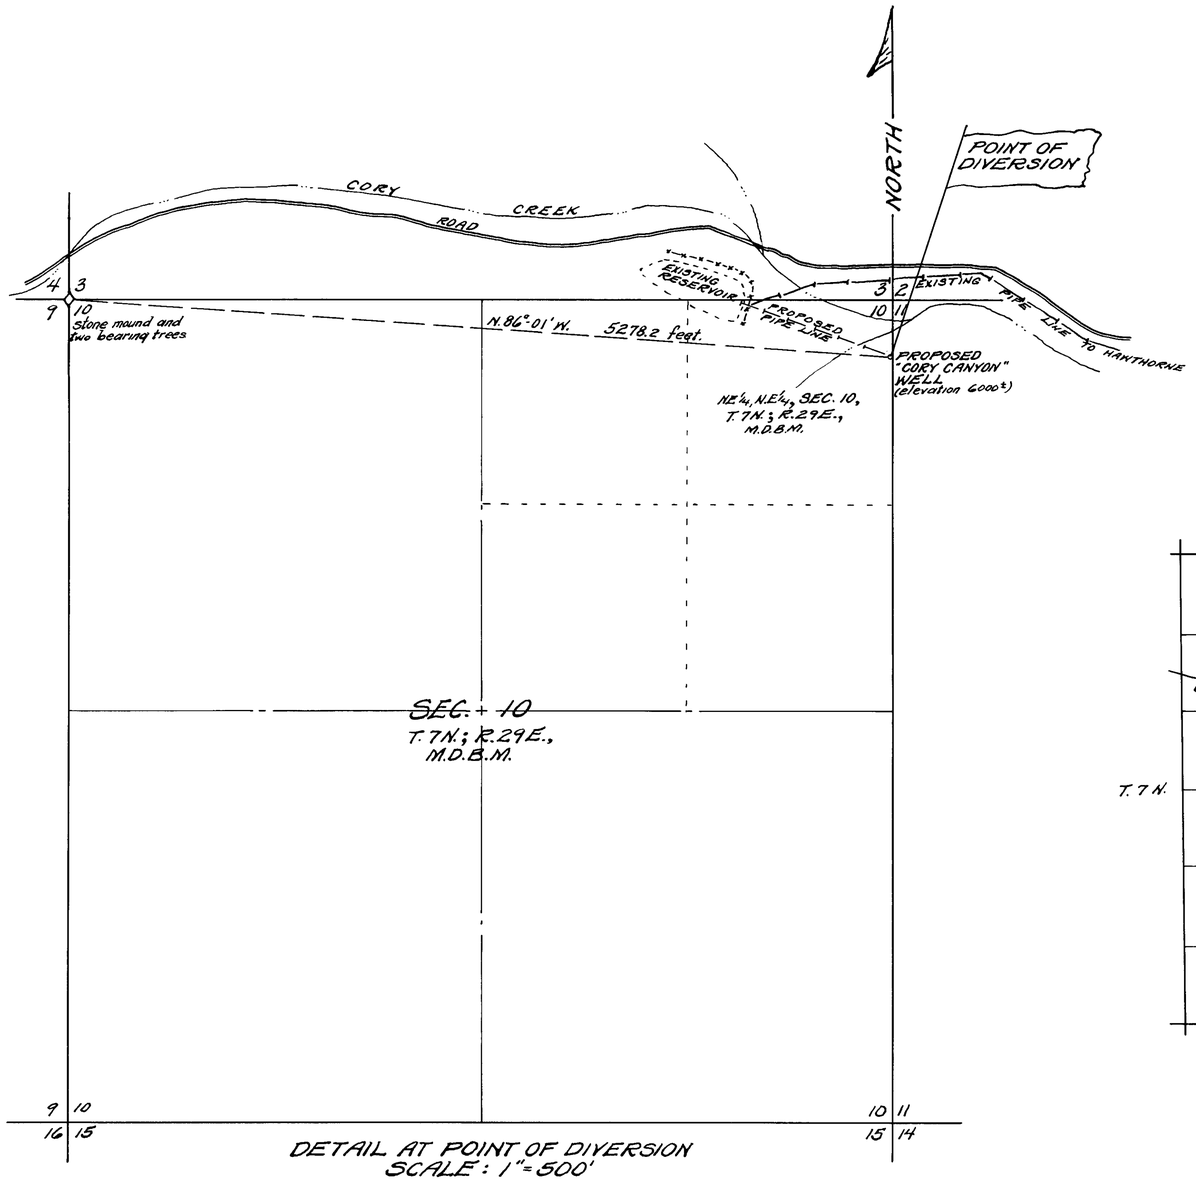

DETAIL AT POINT OF DIVERSION
SCALE: 1" = 500'

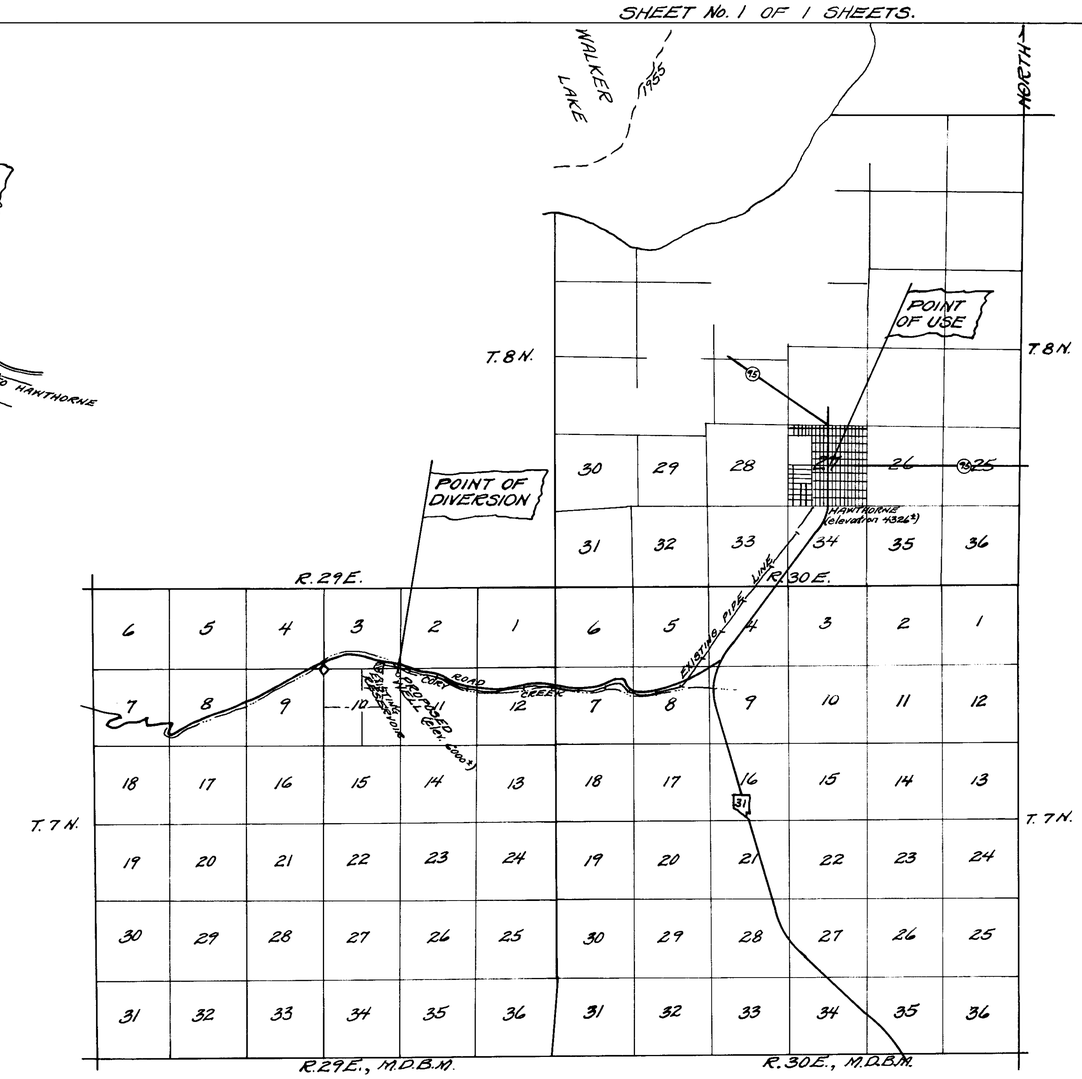

POINT OF DIVERSION AND POINT OF USE
SCALE: 1 inch = 1 mile

STATE OF NEVADA } ss
COUNTY OF MINERAL }

I, Bernard York, State Water Right Surveyor, being first duly sworn, depose and say that this map, consisting of but this one sheet, has been correctly drawn to the designated scale from the field notes of a survey made by me between, December 15, 1964 and February 9, 1965; that this map truly and correctly represents the proposed location and extent of the works used to divert water from UNDERGROUND at "CORY CANYON WELL" in Mineral County for MUNICIPAL & DOMESTIC PURPOSES by the WATER DEPARTMENT of the HAWTHORNE UTILITIES, Board of Mineral County Commissioners as ex-officio Board of Governors, Hawthorne, Nevada; that the point of diversion and place of use, and all other works are fully and correctly shown hereon. B.Y. 4-28-65

Bernard York
State Water Right Surveyor No. 293

Subscribed and sworn to before me this 27th day of February, 1965.

L. E. Cornelius
Notary Public in and for the County of Mineral, State of Nevada.
My commission expires July 7th 1967.

0 500 1500 2500
SCALE: 1" = 500'.

ENGINEERING DATUM: Meridian for this survey established by a Solar Observation made by B. York while occupying a station near the point of diversion. April 29 1965

MAP
TO ACCOMPANY APPLICATION TO APPROPRIATE WATER FOR MUNICIPAL AND DOMESTIC USE AT HAWTHORNE, NEVADA. B.Y. 4-28-65
BY THE WATER DEPARTMENT OF HAWTHORNE UTILITIES, BOARD OF MINERAL COUNTY COMMISSIONERS AS EX-OFFICIO BOARD OF GOVERNORS, FROM CORY CANYON WELL, UNDERGROUND SOURCE IN MINERAL COUNTY, NEVADA.
SCALE: 1" = 500' FEB. 25, 1965.
BY B. YORK, STATE WATER RIGHT SURVEYOR No. 293.

29762 9752 3/1/82

75617 29762 22488