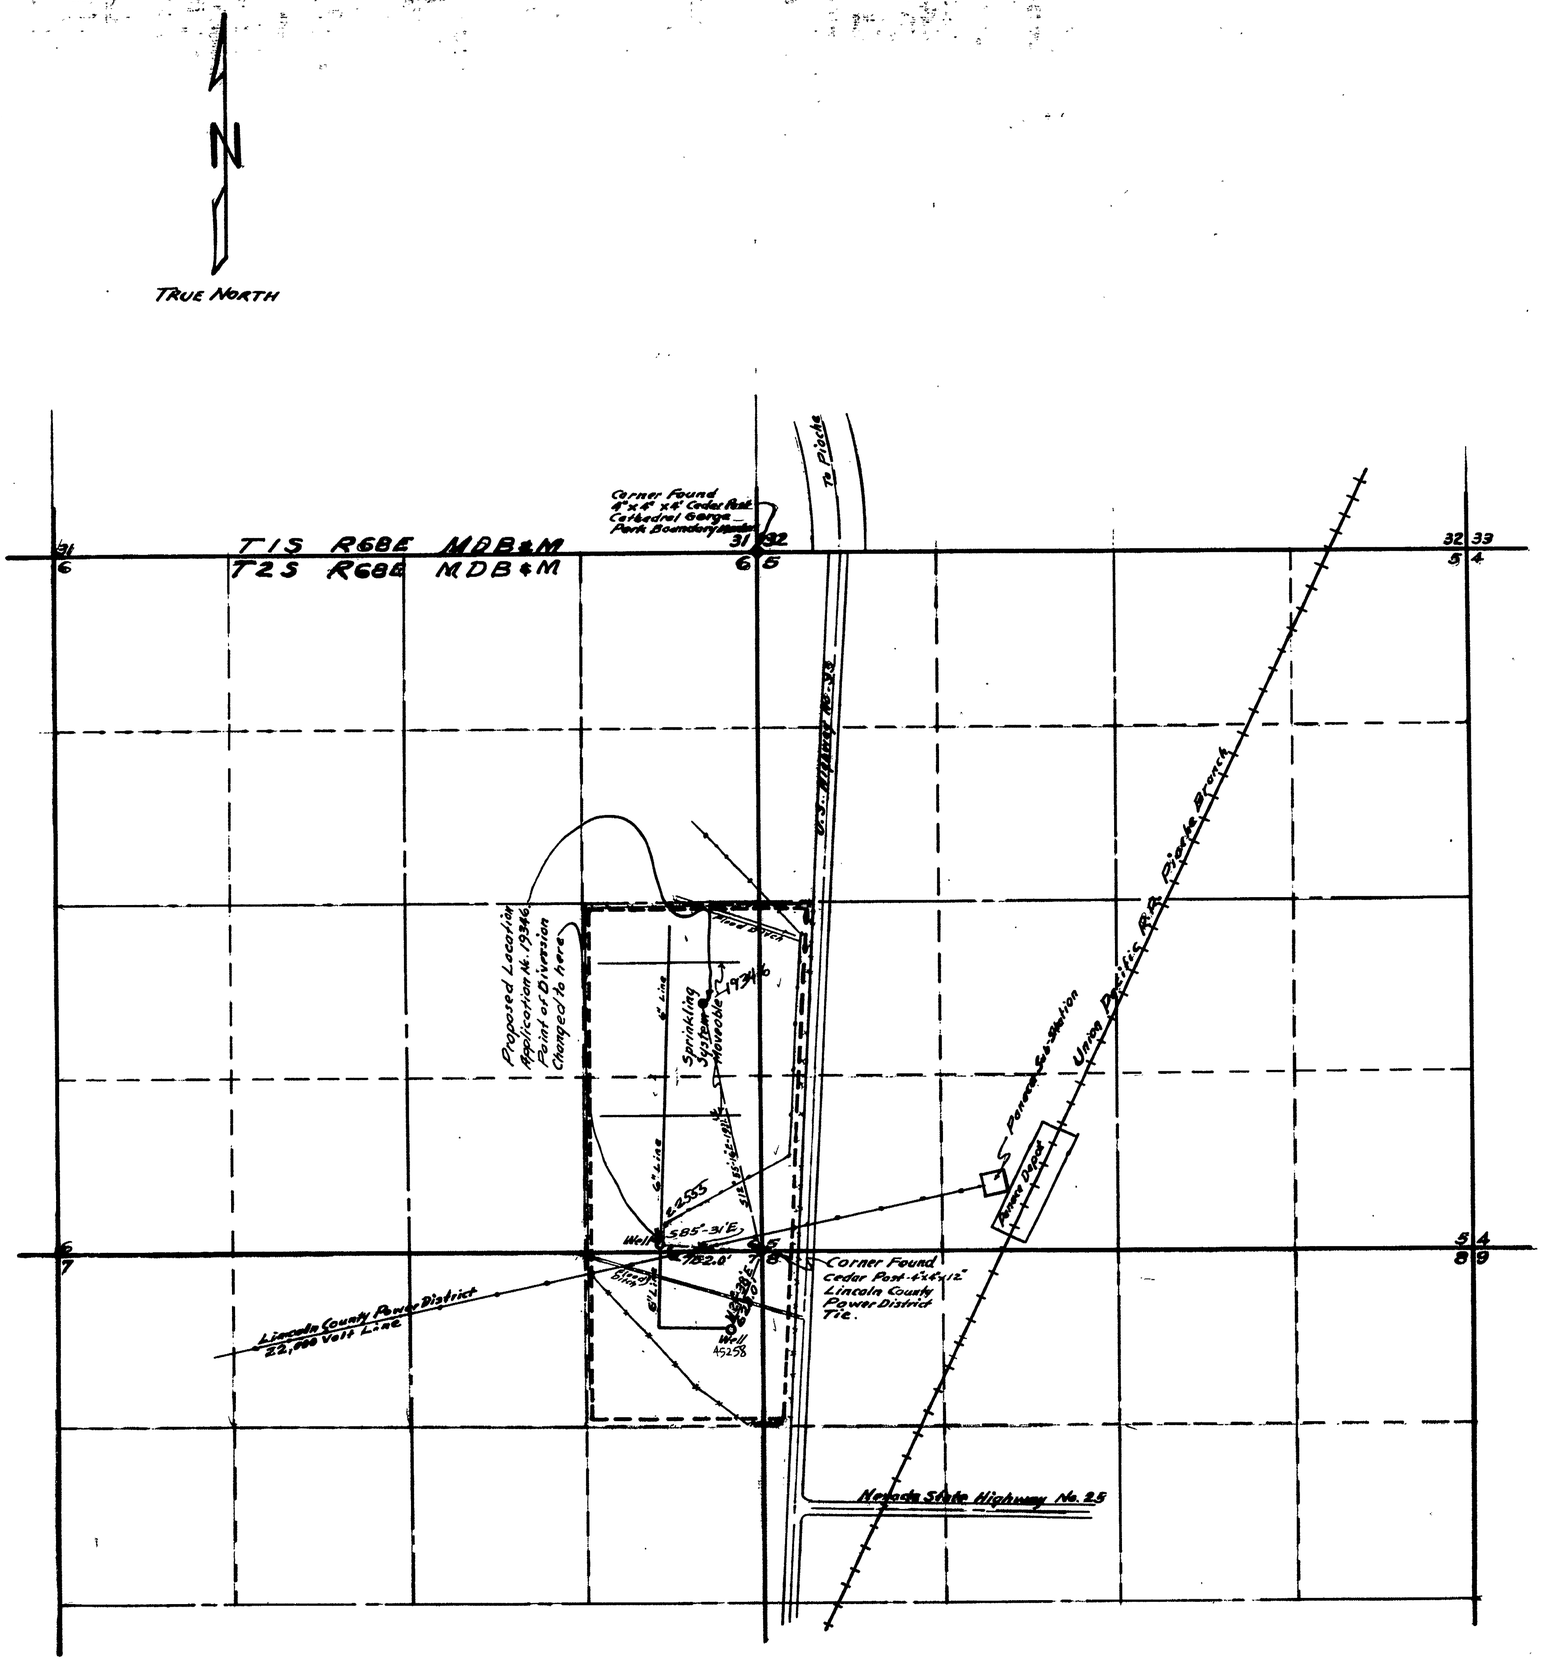

State of Nevada,
County of Lincoln } ss.

I Reginald G. Lee, being first duly sworn, depose and say that this map, consisting of 1 sheets, ~~numbered from 1 to ____~~, inclusive, has been correctly drawn to the designated scale from field notes of a survey made by me, (or under my supervision and direction), between the 17 day of April, and the 21 day of April, 1965 that it truly and correctly represents the proposed location and extent of the works used to divert water from Underground (Source)

in Lincoln County, by: Lester C. Mathews (Applicant)

for irrigation purposes. That the proposed point of diversion, the approximate location and size of the diverting channel, all reservoirs or basins, the location and names of all other works which will cross or connect with the proposed works, and the boundary of all lands, showing by 40-acre subdivisions the areas proposed to be irrigated, are fully and correctly designated thereon.

Reginald G. Lee
(State Water Right Surveyor)

Subscribed and sworn to before me this 21st day of April, 1965

Peggy Hartley
Notary Public

My Commission Expires 4/15/67

0 600 1200 1800 2400 3000 3600

Scale 1" = 600'

45258

MAP
TO ACCOMPANY APPLICATION
TO APPROPRIATE WATER FOR
IRRIGATION
BY: LESTER C. MATHEWS
APPLIATION No.
FROM UNDERGROUND SOURCE

FILED
April 26, 1965
STATE ENGINEER'S OFFICE

45258 22531 File under 22555