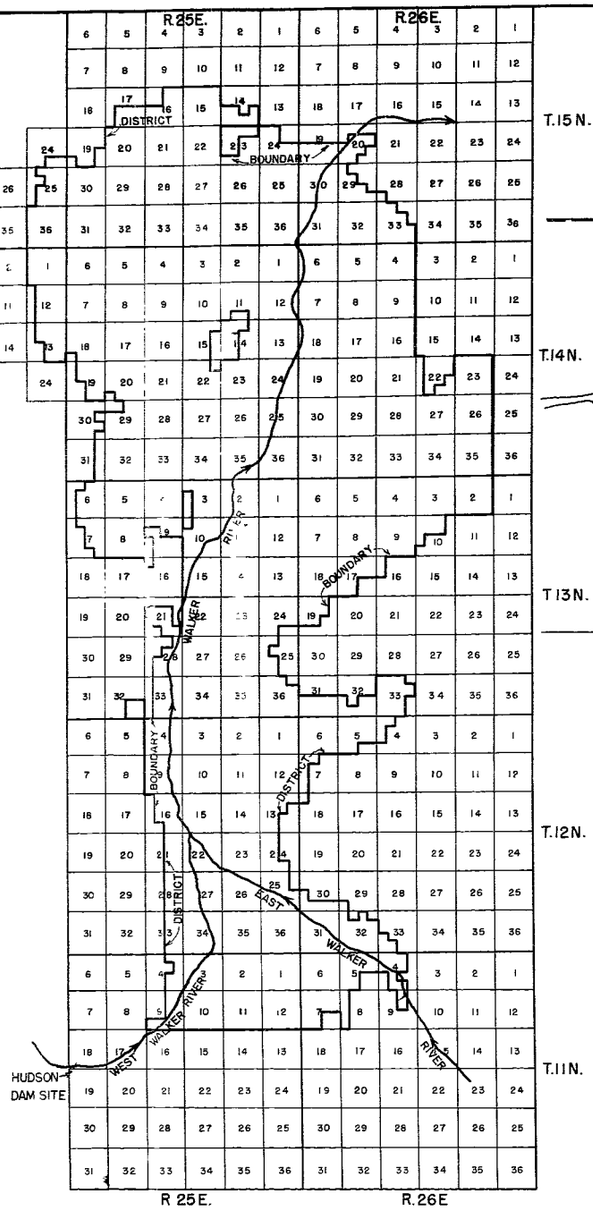

PLACE OF USE

SCALE - 1" = 2 MILES

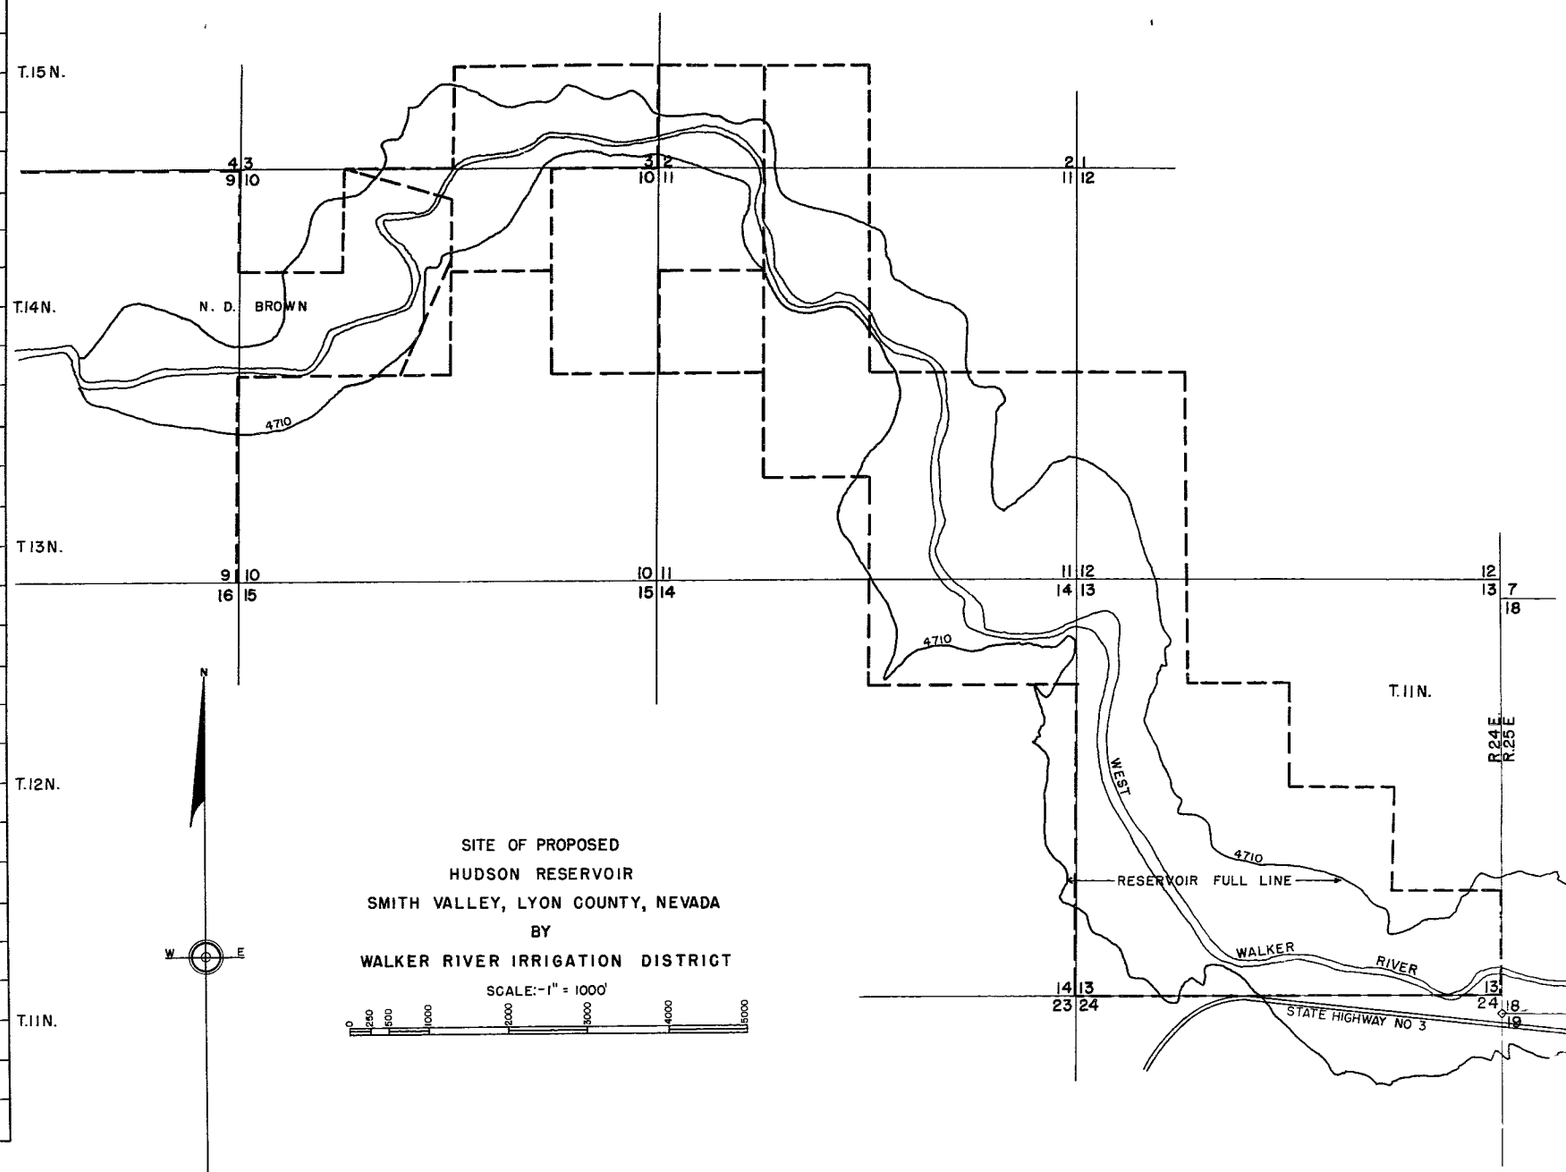

SITE OF PROPOSED
HUDSON RESERVOIR
SMITH VALLEY, LYON COUNTY, NEVADA
BY
WALKER RIVER IRRIGATION DISTRICT

SCALE:- 1" = 1000'

0 250 500 1000 2000 3000 4000 5000

STATE of NEVADA
County of Ormsby } ss

I, Walter G. Reid, being first duly sworn, depose and say that this map, consisting of 1 sheet has been correctly drawn to the designated scale from field notes of a survey made by me between the 1st day of June, and the 30th day of June, 1965; that it truly represents the proposed location and extent of the works used to divert water from the West Walker River in Lyon County, by the Walker River Irrigation District for irrigation purposes. That the proposed point of diversion, the approximate location and size of the diverting channel, all reservoirs or basins, the location and names of all other works which will cross or connect with the proposed works, and the boundary of all lands, showing by 40-acre subdivisions the areas proposed to be irrigated, are fully and correctly designated thereon

Walter G. Reid
State Water Right Surveyor

Joyce Mandeford

Subscribed and sworn to before me
this 14th day of July, 1965
Notary Public in and for Ormsby County, Nevada

JOYCE MANDEFORD
Notary Public — State of Nevada
Ormsby County
My Commission Expires April 14, 1969

FILED
July 13 1965
STATE ENGINEER'S OFFICE

MAP
TO ACCOMPANY APPLICATION
TO APPROPRIATE WATER
FOR IRRIGATION BY
WALKER RIVER IRRIGATION DISTRICT
FROM WEST WALKER RIVER

22535