STATE OF NEVADA
County of White Pine } ss.

I, Robert W. Millard, being first duly sworn, depose and say that this map, consisting of one sheet, has been correctly drawn to the designated scale from field notes of a survey made under my supervision and direction between the 3 rd and 14 th days of April, 1961 that it truly and correctly represents the proposed location and extent of the works used to divert water from Underground Sources in Lincoln County, by

George N. Larsen

for irrigation purposes. That the proposed point of diversion, the approximate location and size of the diverting channel, all reservoirs or basins, the location and names of all other works which will cross or connect with the proposed works, and the boundary of all lands, showing by 40-acre subdivisions the areas proposed to be irrigated, are fully and correctly designated thereon.

State Water Right Surveyor

Subscribed and sworn to before me this 30th day of April 1965

Notary Public in and for White Pine County, Nevada

My commission expires 10-9-67

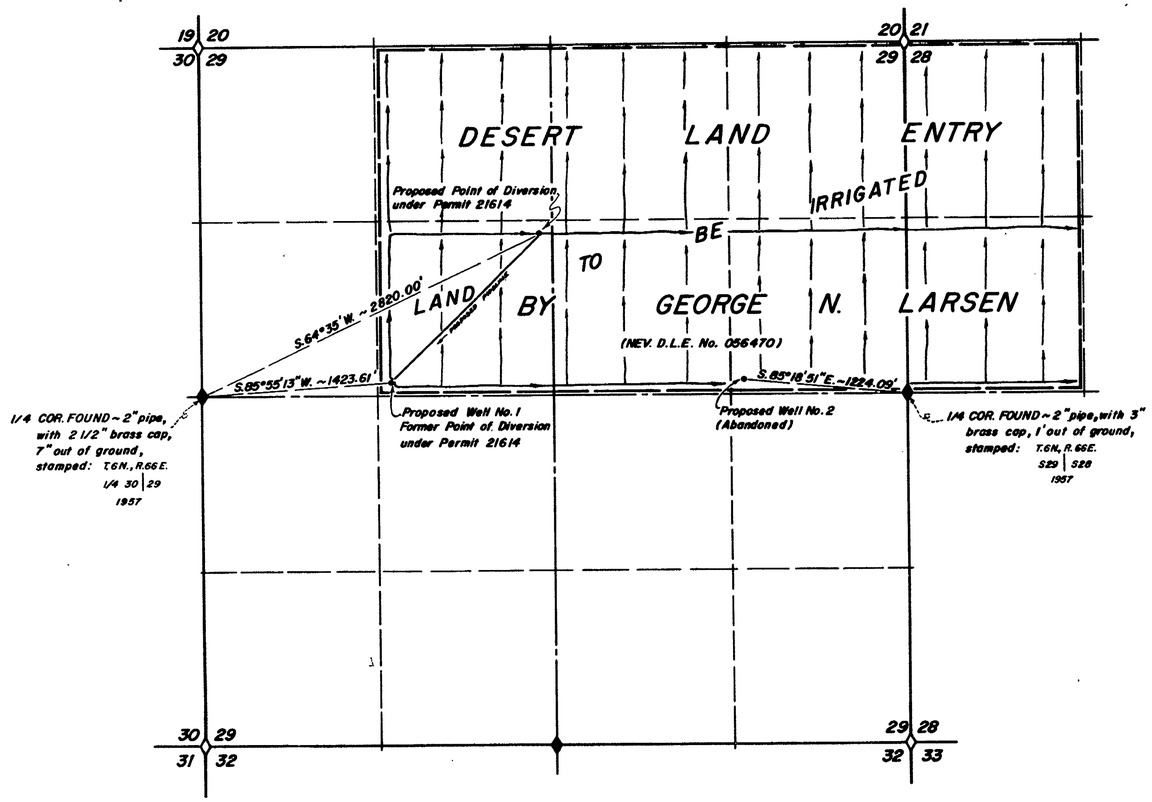

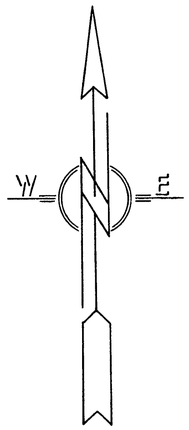

0 600 1200 1800 2400
Scale ~ 1" = 100'

FILED
May 6, 1965
STATE ENGINEER'S OFFICE

'65 MAY 6 PM 4 29

R. W. MILLARD & ASSOC., INC.		
DATE	DESCRIPTION	
FIELD	DESIGN	DWG. No.
DETAIL	TRACING "BAR"	FILE No.
CALC.	CHECK	
COMP.	APPROVED	

MAP TO ACCOMPANY APPLICATION TO CHANGE POINT OF DIVERSION

FOR IRRIGATION & DOMESTIC

BY GEORGE N. LARSEN

FROM UNDERGROUND SOURCES

REGISTERED ENGINEERS R.W. MILLARD & ASSOC., INC. LAND SURVEYORS
APRIL 30, 1965 ELY & ELKO, NEVADA

22557