T.35N., R.31E., M.D.B.&M.

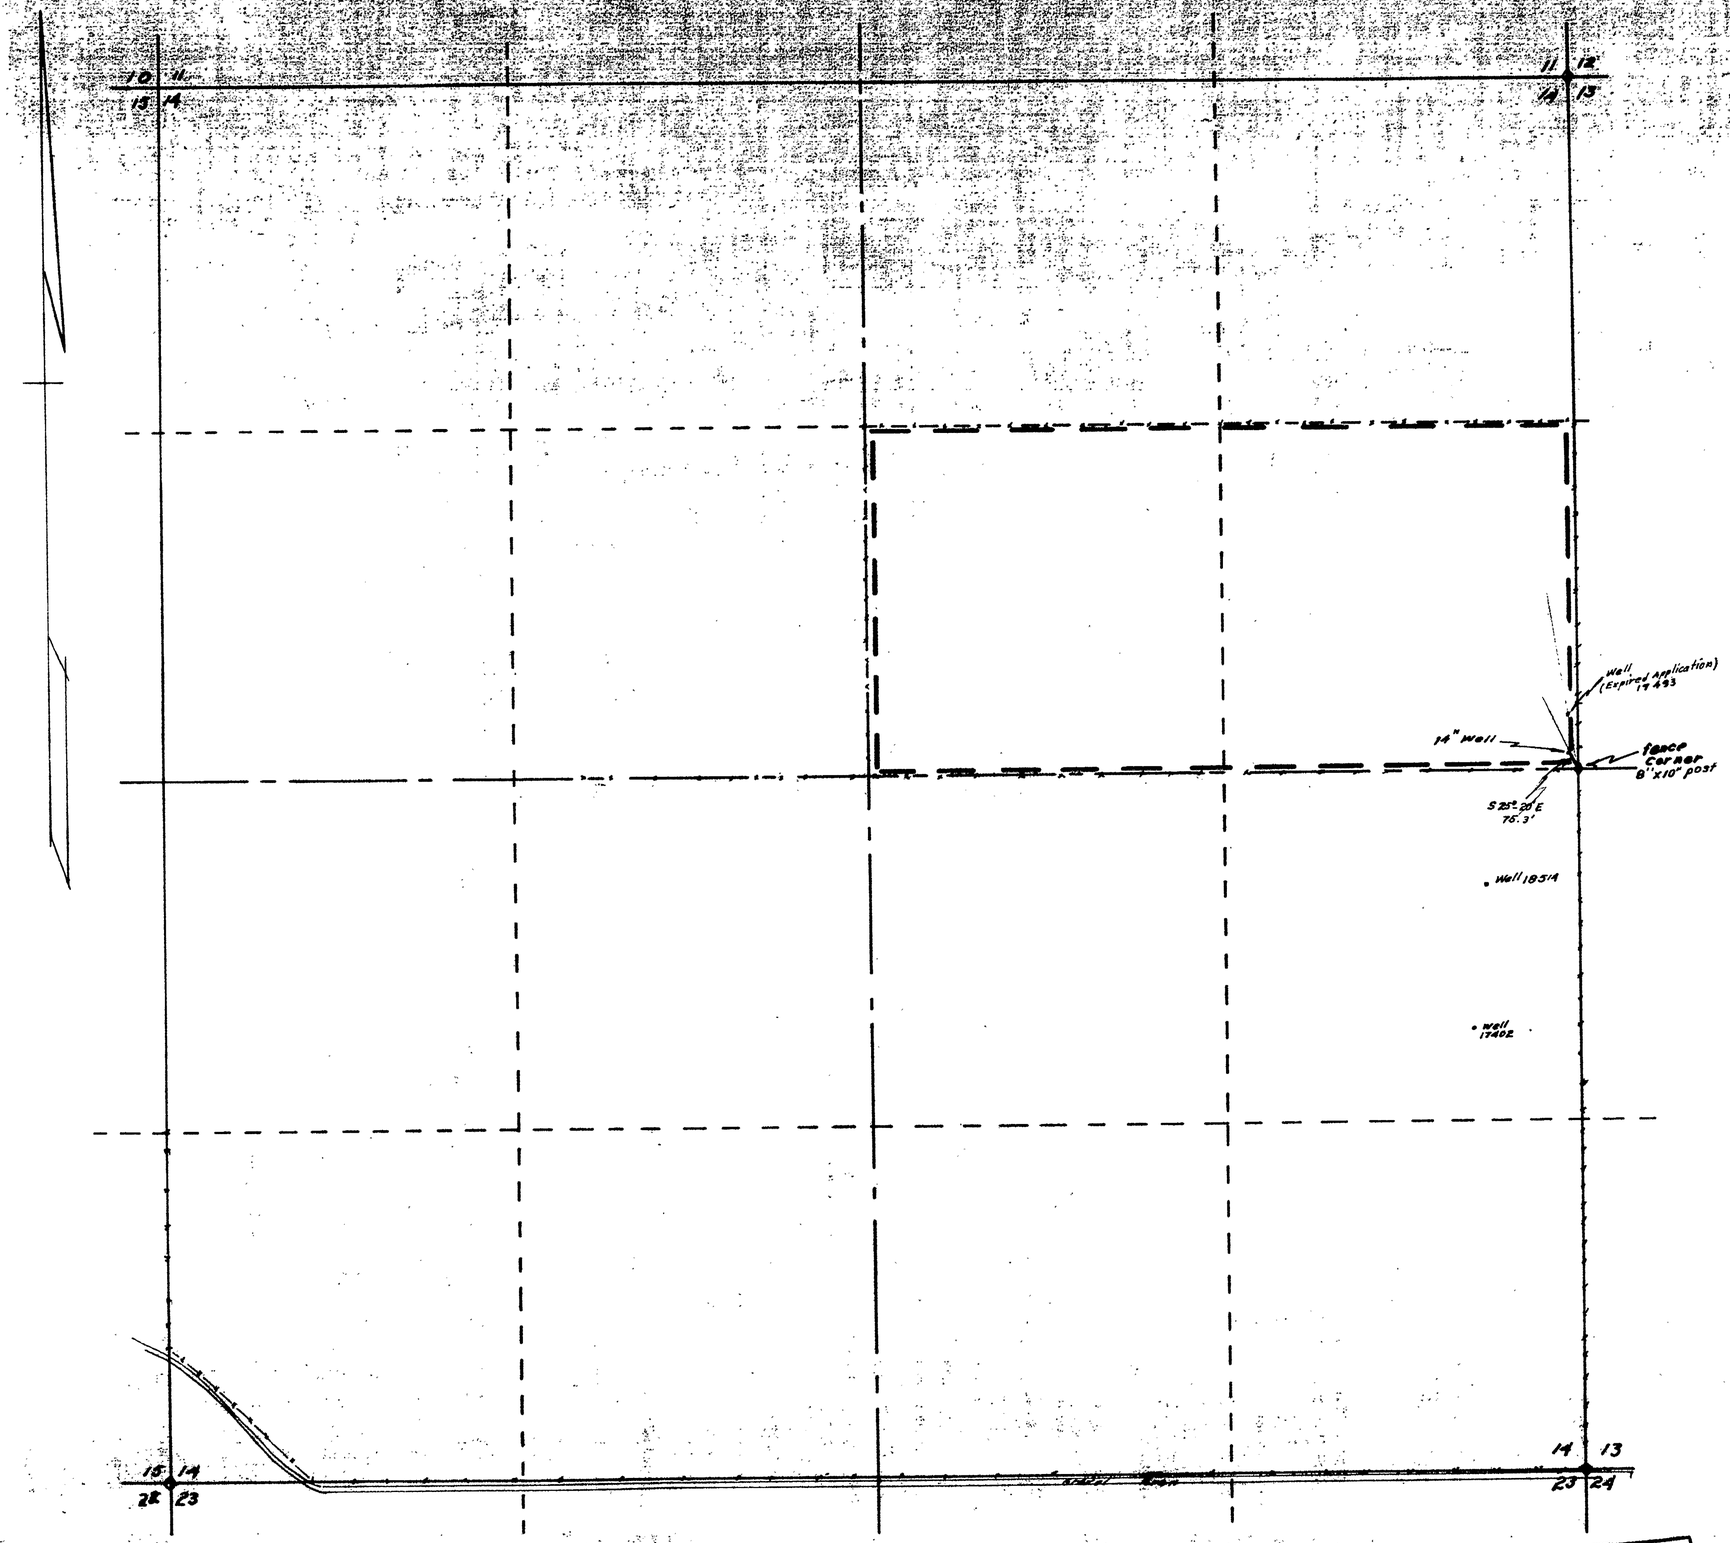

State of Nevada
County of Humboldt } ss.

I, J.R. Caldwell, being first duly sworn, depose and say that this map has been correctly drawn to the designated scale from field notes of a survey made by me on the 4th day of June 1965; that it truly and correctly represents the location and extent of the proposed works used to divert water from an underground source, in Humboldt County, by John S. Black for Irrigation and domestic purposes that the point of diversion, the location and names of all other works which will cross or connect with the proposed works, and the boundary of all lands, showing by 40-acre subdivisions the areas proposed to be irrigated, are fully and correctly designated thereon.

J.R. Caldwell
State Water Right Surveyor No 276

Subscribed and sworn to before me this 4th day of June 1965

William Macdonald
Notary Public in and for Humboldt County, Nev.

My commission expires Dec. 17, 1967

Scale 1"=300'

300 0 300 600 900 1200

FILED
June 8 1965

MAP

To Accompany Application to Appropriate Water for Irrigation & Domestic Purposes

By: John S. Black

From: An Underground Source in Humboldt County, Nevada

Ref for Corr 6-14-65 22575

22575