T.29 N., R. 43 E. M.D.B.&M.

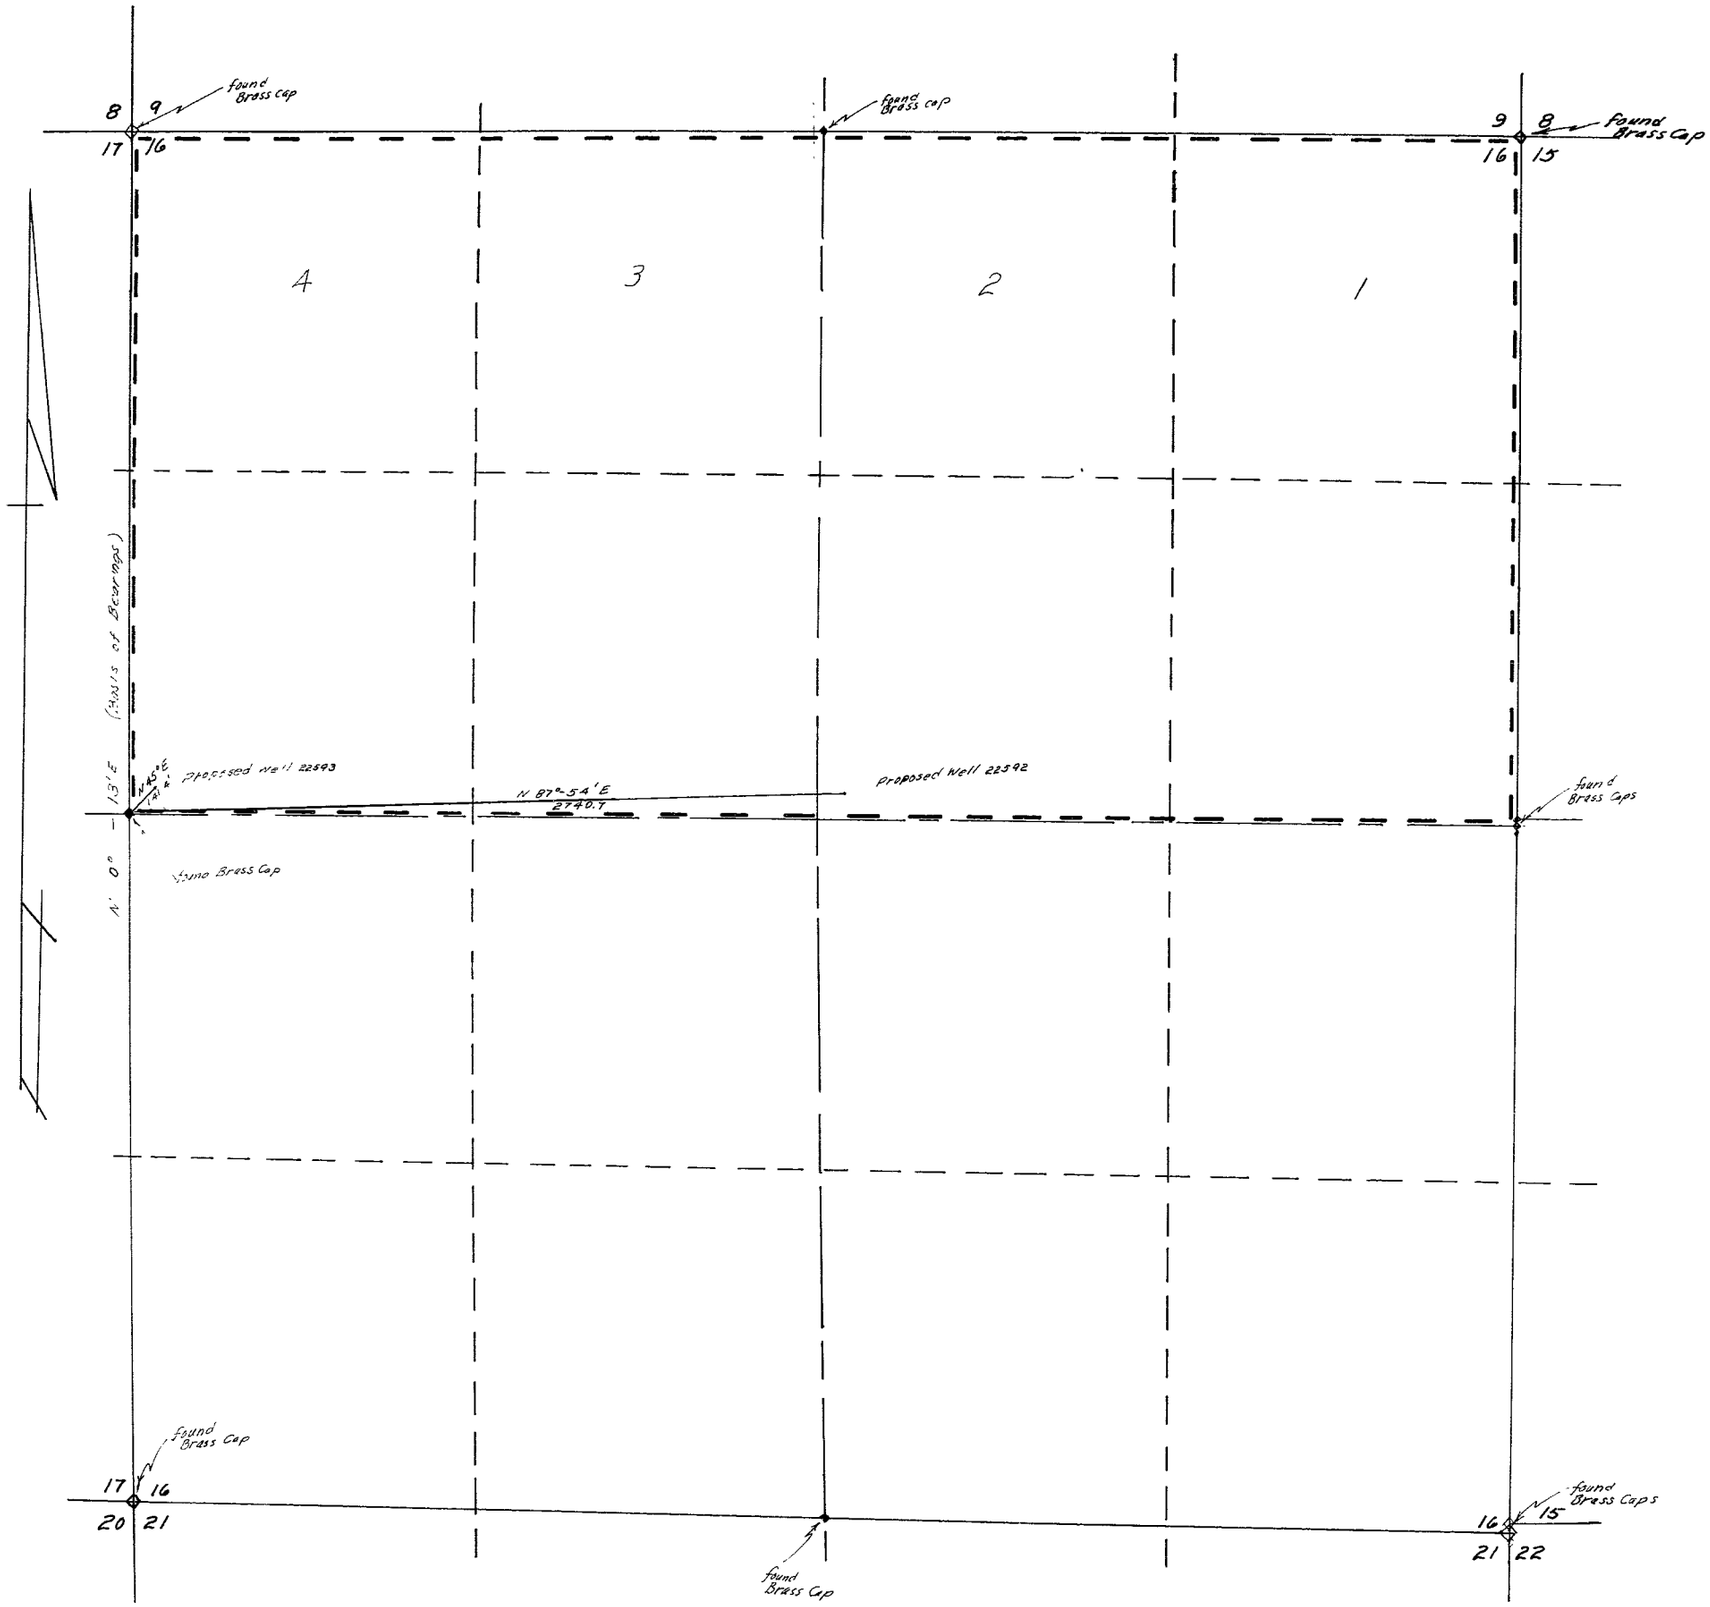

State of Nevada
County of Humboldt } ss

I, J. R Caldwell, being first duly sworn depose and say that this map has been correctly drawn to the designated scale from field notes of a survey made by me on the 28th day of July 1965, that it truly and correctly represents the location and extent of the proposed works used to divert water from an underground source in Lander County by Pamelia Lydia Connell for irrigation and domestic purposes, that the point of diversion, the location and names of all other works which will cross or connect with the proposed works, and the boundary of the lands, showing by 40-acre sub-divisions the areas proposed to be irrigated, are fully and correctly designated thereon.

J. R. Caldwell
State Water-Right Surveyor #276

Subscribed and sworn to before me the 29th day of July, 1965.

William MacDonald

WILLIAM MACDONALD
Notary Public State of Nevada
My Commission Expires Dec. 17, 1967

Scale 1" = 300'

300 0 300 600 900 1200

FILED
Aug 2, 1965
STATE ENGINEER'S OFFICE

MAP

To Accompany Application to Appropriate water for Irrigation & Domestic Purposes

By: Pamelia Lydia Connell

From: An Underground Source in Lander County, Nevada

22593 under 22592 22592 22593