STATE OF NEVADA }ss
COUNTY OF MINERAL

I, Bernard York, State Water Right Surveyor, being first duly sworn, depose and say that this map, consisting of but this one sheet, has been correctly drawn to the designated scale from the field notes of a survey made by me on the 14th day of August, 1965; that this map truly and correctly represents the proposed location and extent of the works used to divert water from UNDERGROUND at WELL No. FX-1, Clayton Valley, Esmeralda County, Nevada, for MINING AND MILLING PURPOSES by FOOTE MINERAL Co. of Silver Peak, Esmeralda County, Nevada; that the point of diversion and place of use, and all other works are fully and correctly shown hereon.

Bernard York
State Water Right Surveyor

Subscribed and sworn to before me this 21st day of August, 1965.

L. E. Cornelius
Notary Public in and for the County of Mineral, State of Nevada.
My Commission expires 7-7-1967.

L. E. CORNELIUS
Notary Public — State of Nevada
Mineral County
My Commission Expires July 7, 1967

ENGINEERING DATA: The meridian for this survey was carried by angle from the west line of Section 22, T.2S.; R.39E., the bearing of which had been established by Bernard York by a Solar Observation made in April, 1965. The monument at the southwest corner of said Sec. 22, is the handiest monument of the Public Land Survey that has been recovered.

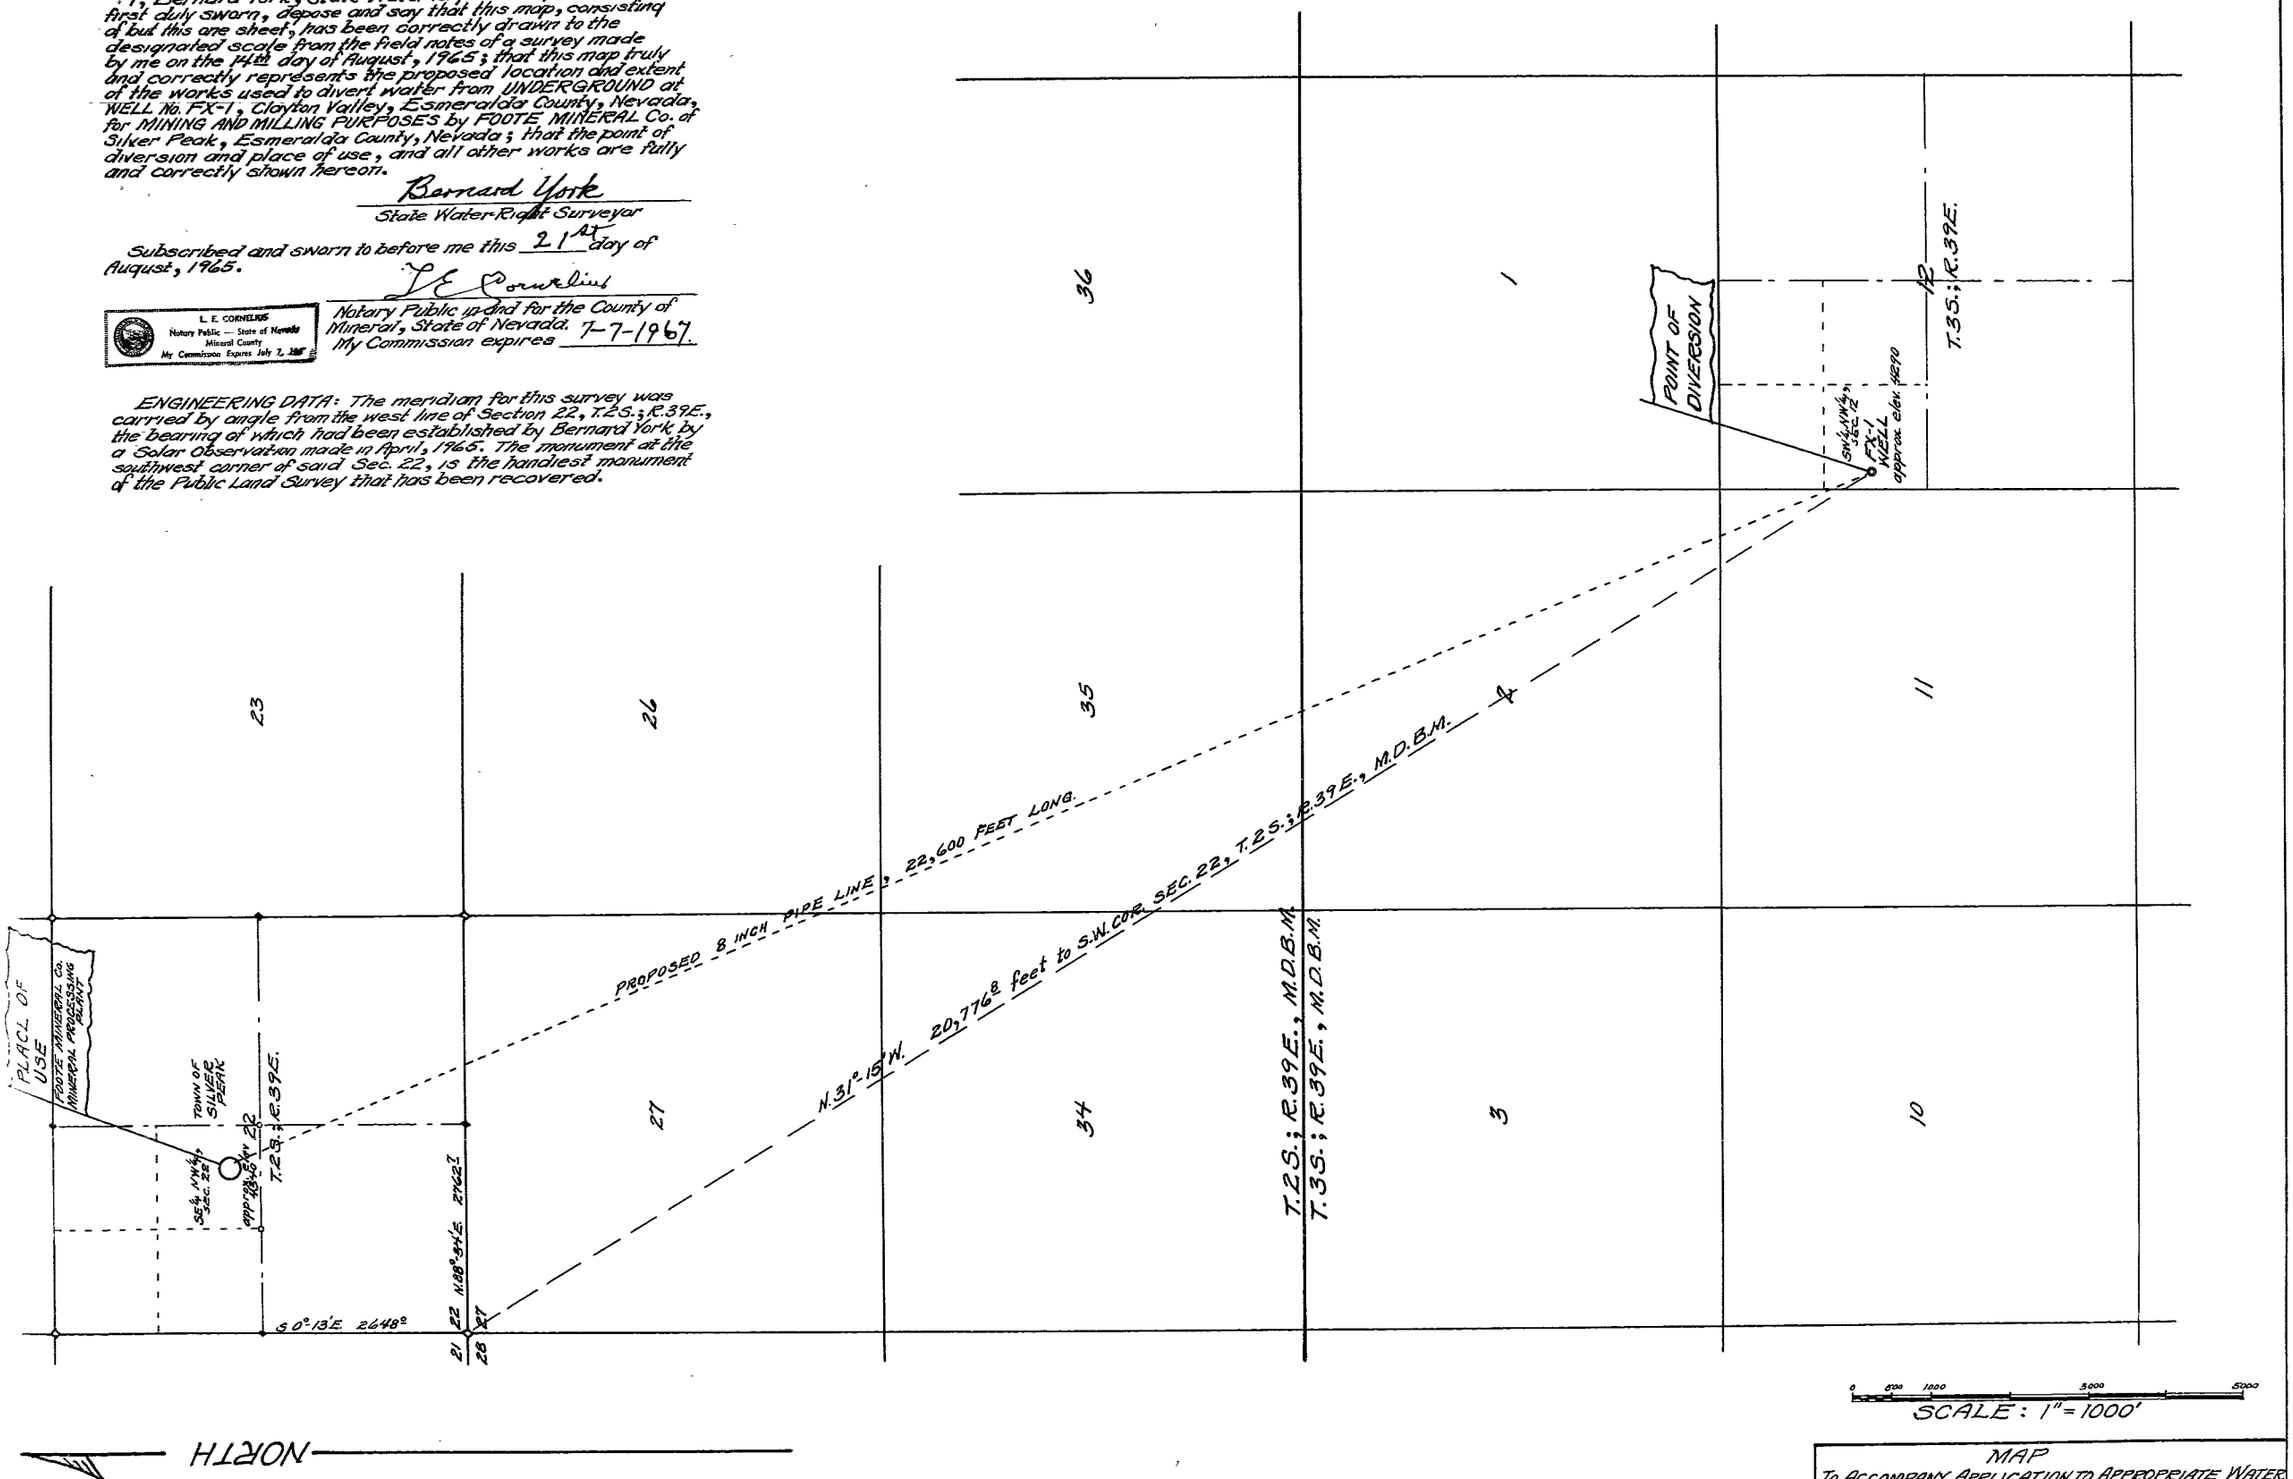

MAP
TO ACCOMPANY APPLICATION TO APPROPRIATE WATER FOR MINING AND MILLING PURPOSES
(SERIAL No. 22610)
BY FOOTE MINERAL Co. from WELL No. FX-1, UNDERGROUND SOURCE
IN CLAYTON VALLEY, ESMERALDA COUNTY, NEV.
SCALE: 1" = 1000' SURVEY OF AUG. 14, 1965.
BY B. YORK, STATE WATER-RIGHT SURVEYOR No. 293, MINA, NEVADA. AUGUST 21, 1965.

FILED
AUG 26, 1965
STATE ENGINEER'S OFFICE

22610