Township 2 North, Range 36 East, M. D. B. & M.

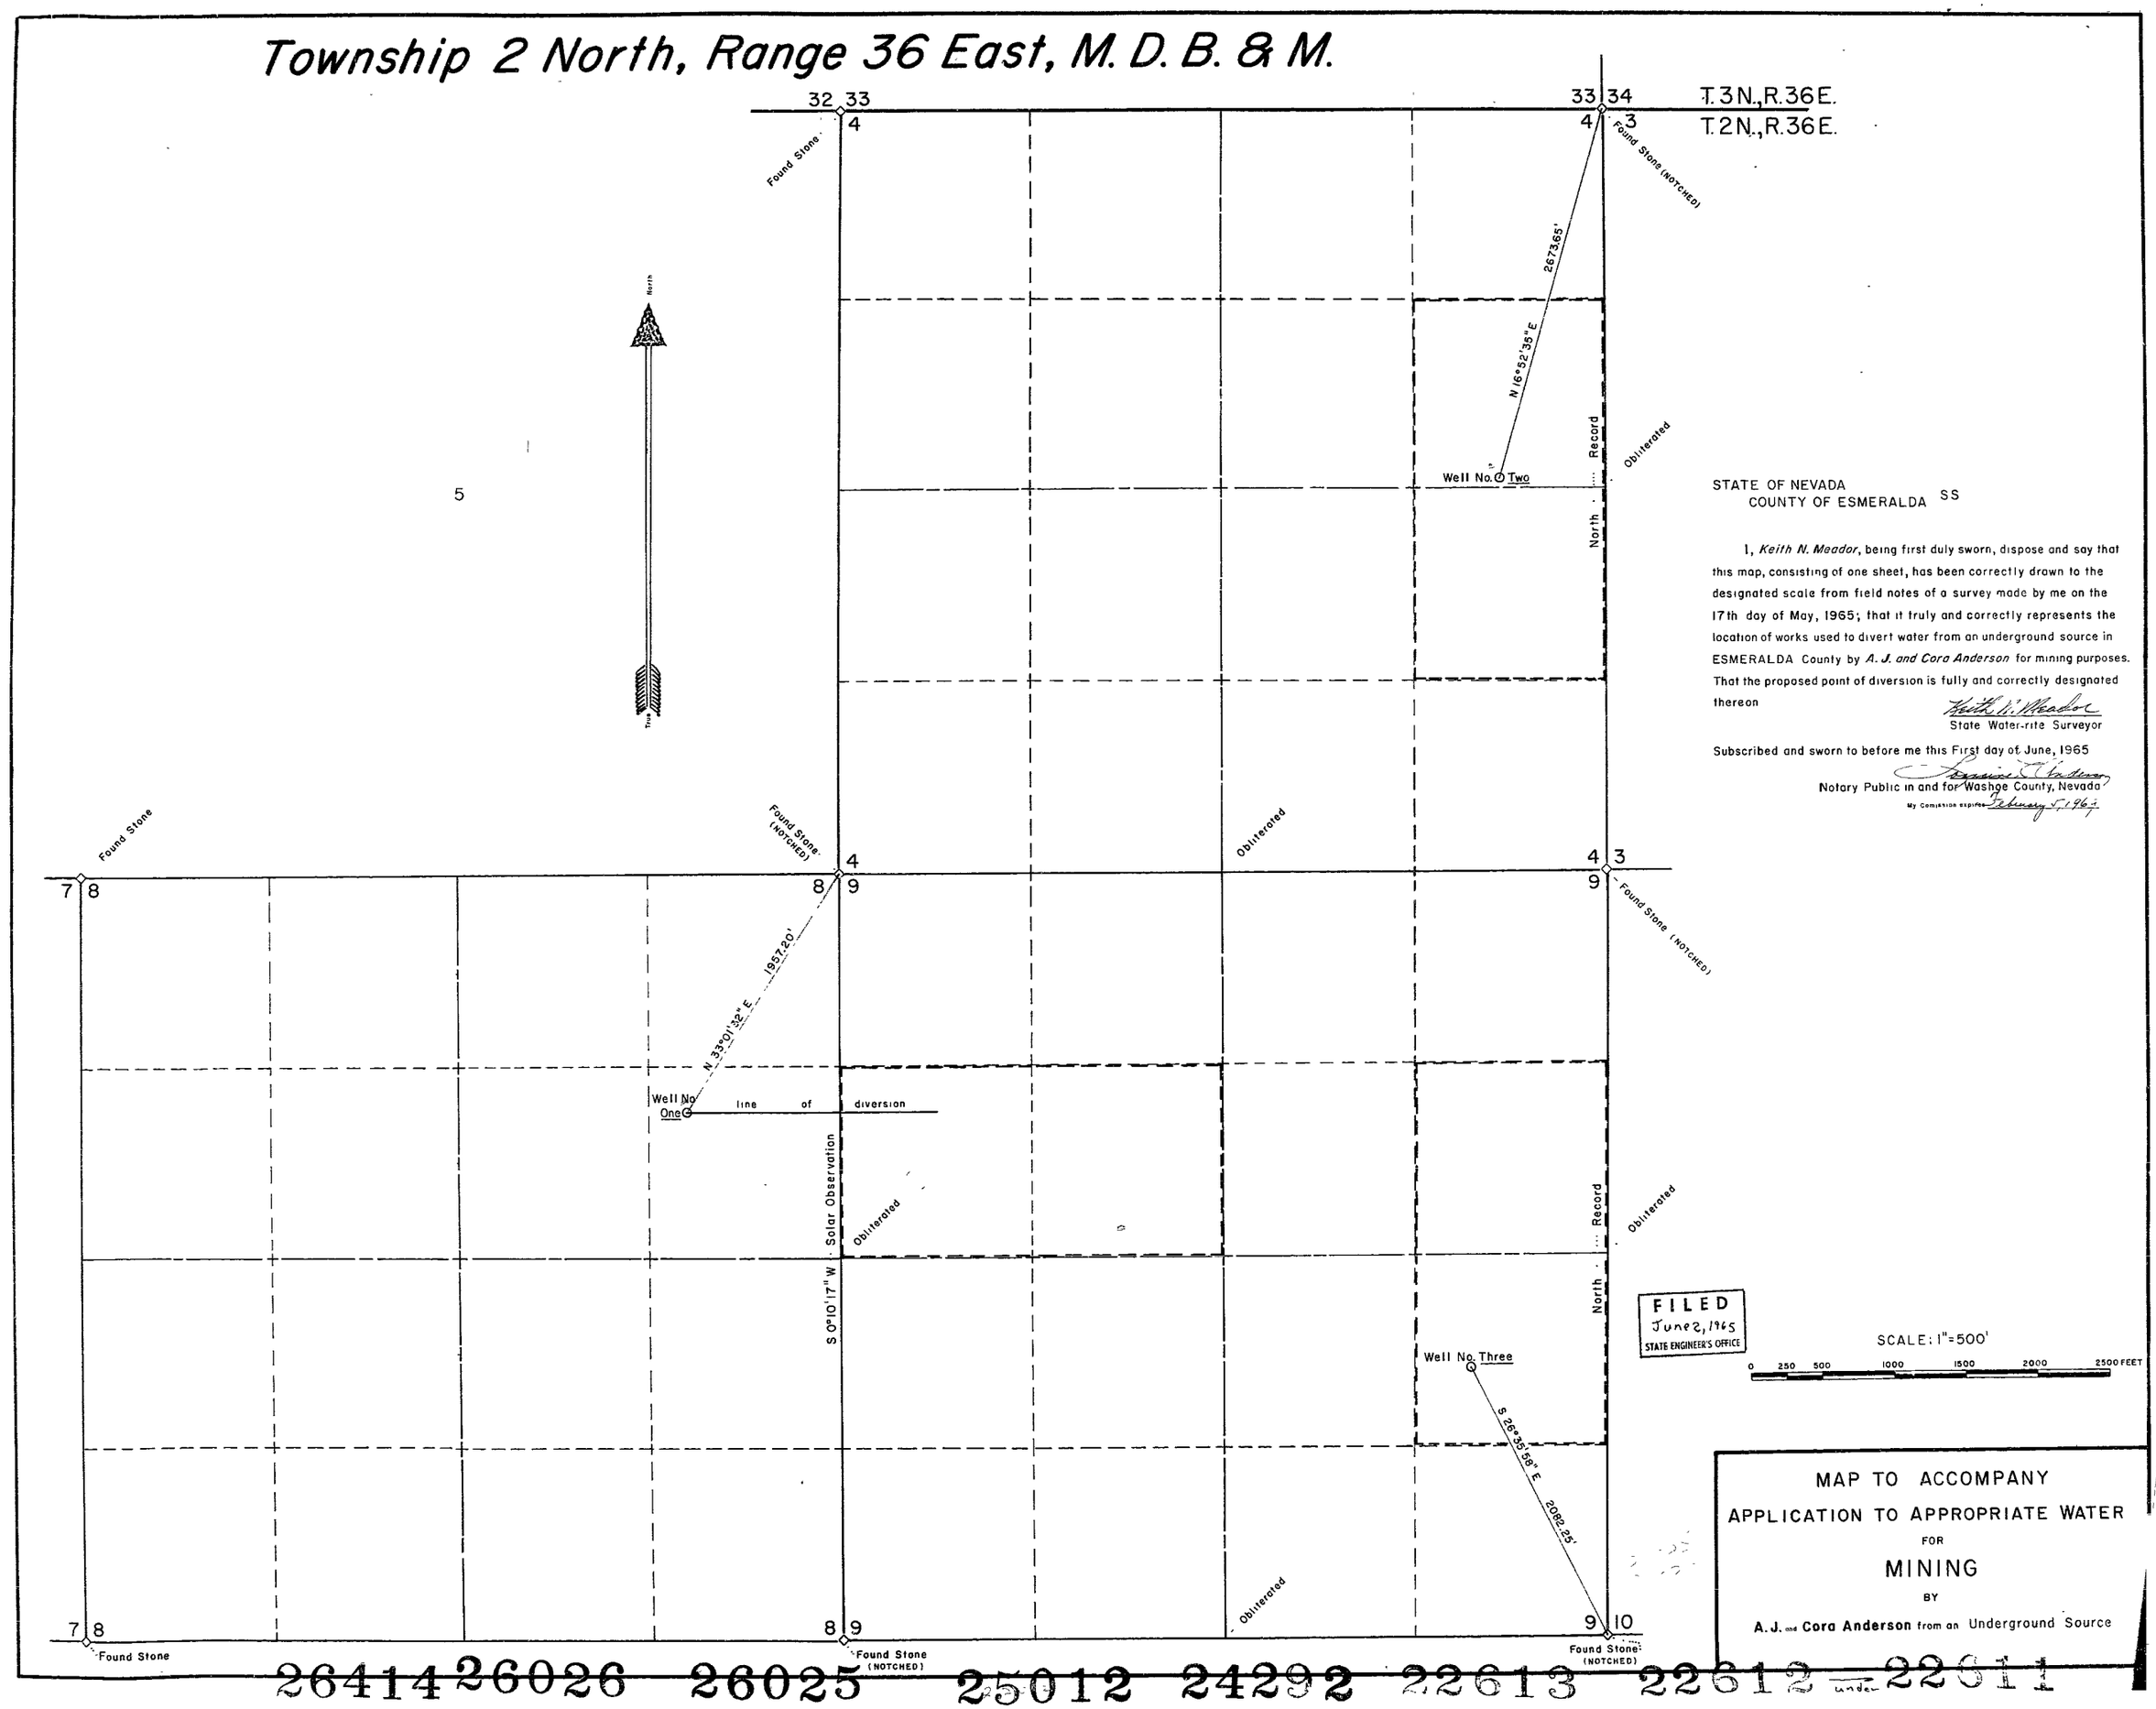

STATE OF NEVADA
COUNTY OF ESMERALDA SS

I, *Keith N. Meador*, being first duly sworn, dispose and say that this map, consisting of one sheet, has been correctly drawn to the designated scale from field notes of a survey made by me on the 17th day of May, 1965; that it truly and correctly represents the location of works used to divert water from an underground source in ESMERALDA County by *A. J. and Cora Anderson* for mining purposes. That the proposed point of diversion is fully and correctly designated thereon

Keith N. Meador
State Water-rite Surveyor

Subscribed and sworn to before me this First day of June, 1965

Notary Public in and for Washoe County, Nevada
My Comission expires February 5, 1969

FILED
June 2, 1965
STATE ENGINEER'S OFFICE

MAP TO ACCOMPANY
APPLICATION TO APPROPRIATE WATER
FOR
MINING
BY
A. J. and Cora Anderson from an Underground Source

26414 26026 26025 25012 24292 22613 22612 under 22611