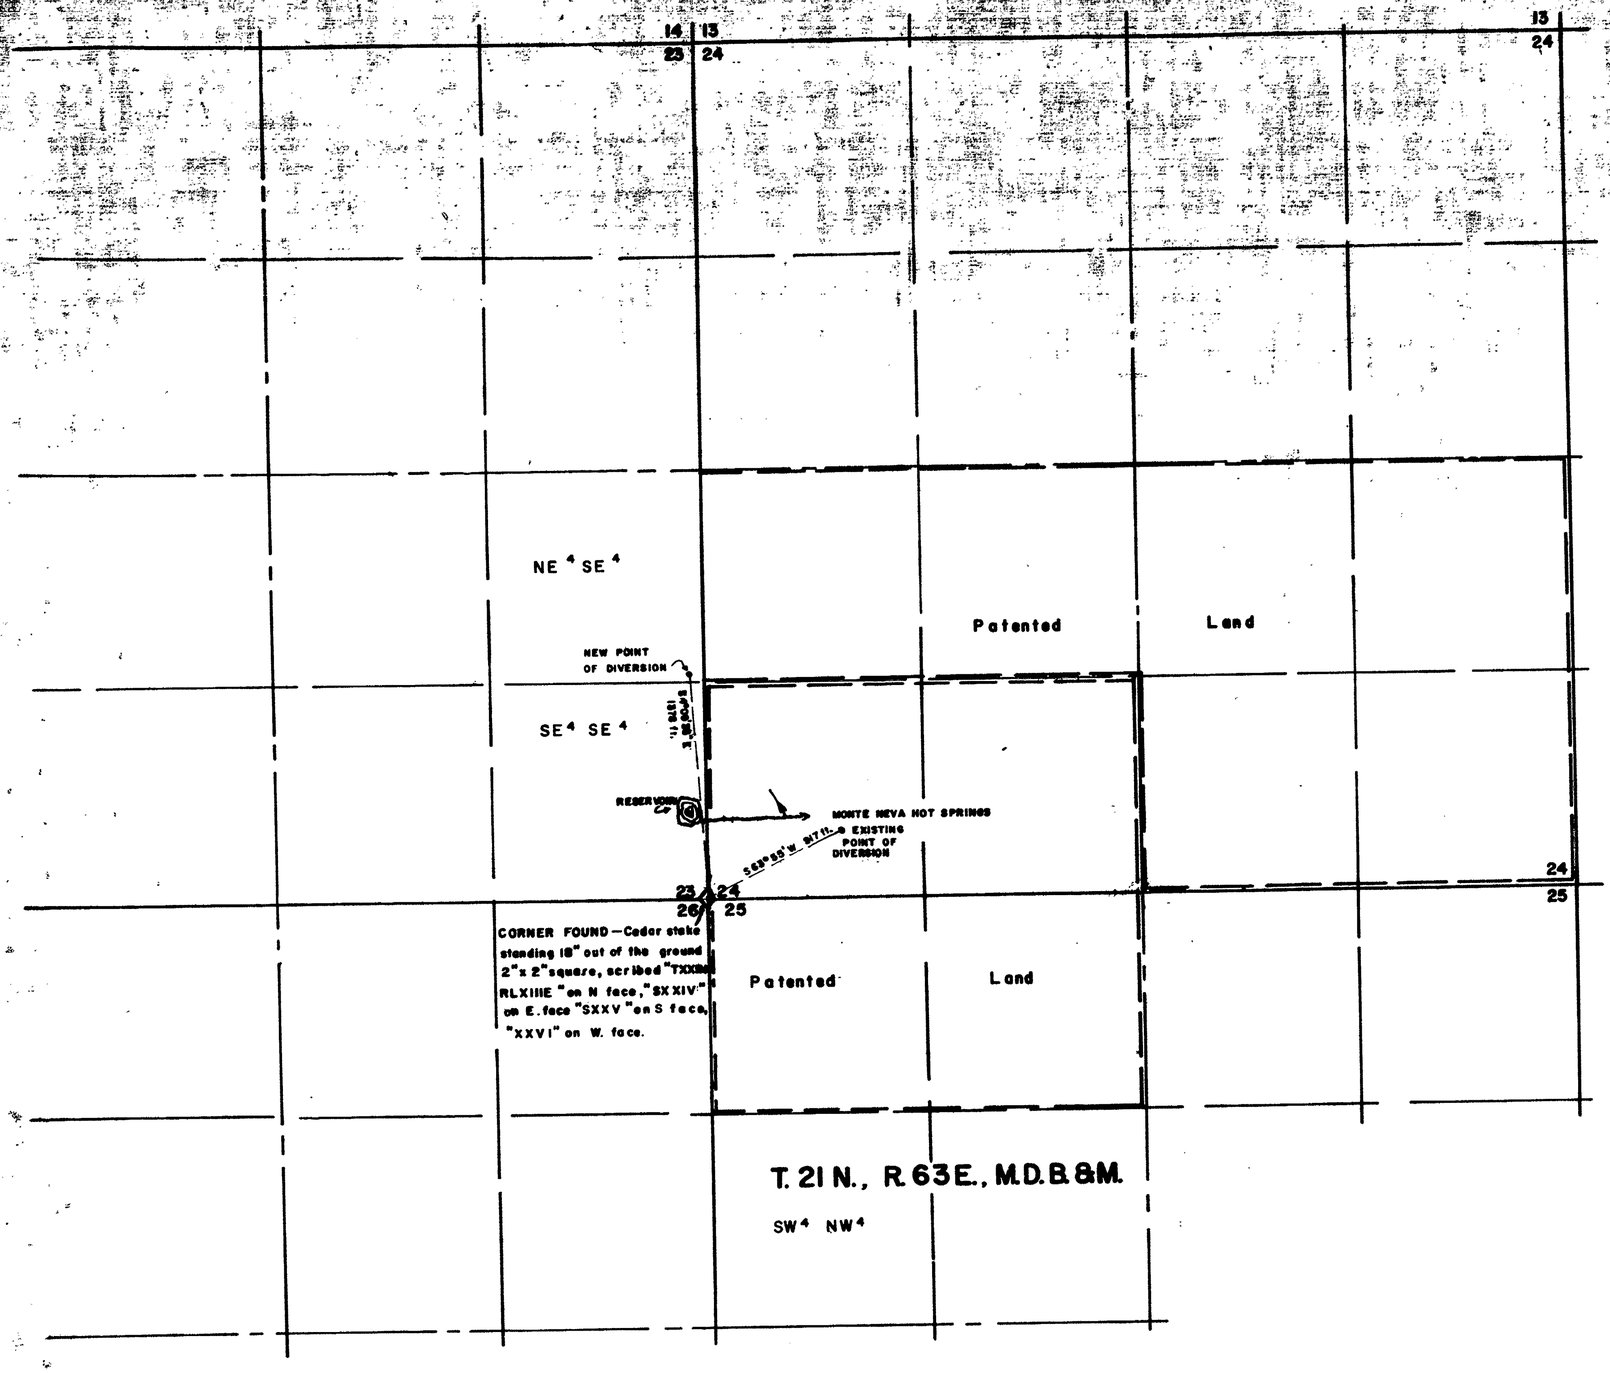

STATE OF NEVADA }
County of White Pine } ss.

I, Robert W. Millard, being first duly sworn, deposes and say that this map, consisting of one sheet, has been correctly drawn to the designated scale from field notes of a survey made under my supervision and direction between the 12 and 14 days of MAY, 1965 that it truly and correctly represents the proposed location and extent of the works used to divert water from UNDERGROUND SOURCES in WHITE PINE County, by MILT ANDREAS & SAM BIDA for POWER purposes. That the proposed point of diversion, the approximate location and size of the diverting channel, all reservoirs or basins, the location and names of all other works which will cross or connect with the proposed works, and the boundary of all lands, showing by 40-acre subdivisions the areas proposed to be irrigated, are fully and correctly designated thereon.

State Water Right Surveyor

Subscribed and sworn to before me this

Notary Public in and for White Pine County, Nevada

My commission expires 5-7-69

ROBERT A. MASON
Notary Public - State of Nevada
County of White Pine
My commission expires May 7, 1969

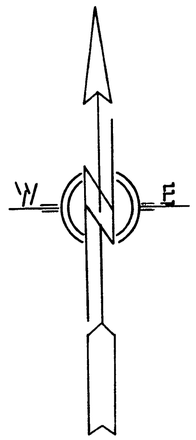

0 500 1000 1500 2000
SCALE — 1 IN. = 500 FT.

R.W. MILLARD & ASSOC., INC.

DATE	DESCRIPTION

FIELD	DESIGN	DR'G. No.
DETAIL	TRACING "PAS"	FILE No.
CALC.	CHECK	
CORR.	APPROVED	

MAP TO ACCOMPANY APPLICATION
TO CHANGE POINT OF DIVERSION
FOR POWER PURPOSES
BY MILT ANDREAS & SAM BIDA
FROM UNDERGROUND SOURCES

REGISTERED ENGINEERS R.W. MILLARD & ASSOC., INC. LAND SURVEYORS
ELY & ELKO, NEVADA

FILED
Oct 5 1966

22616