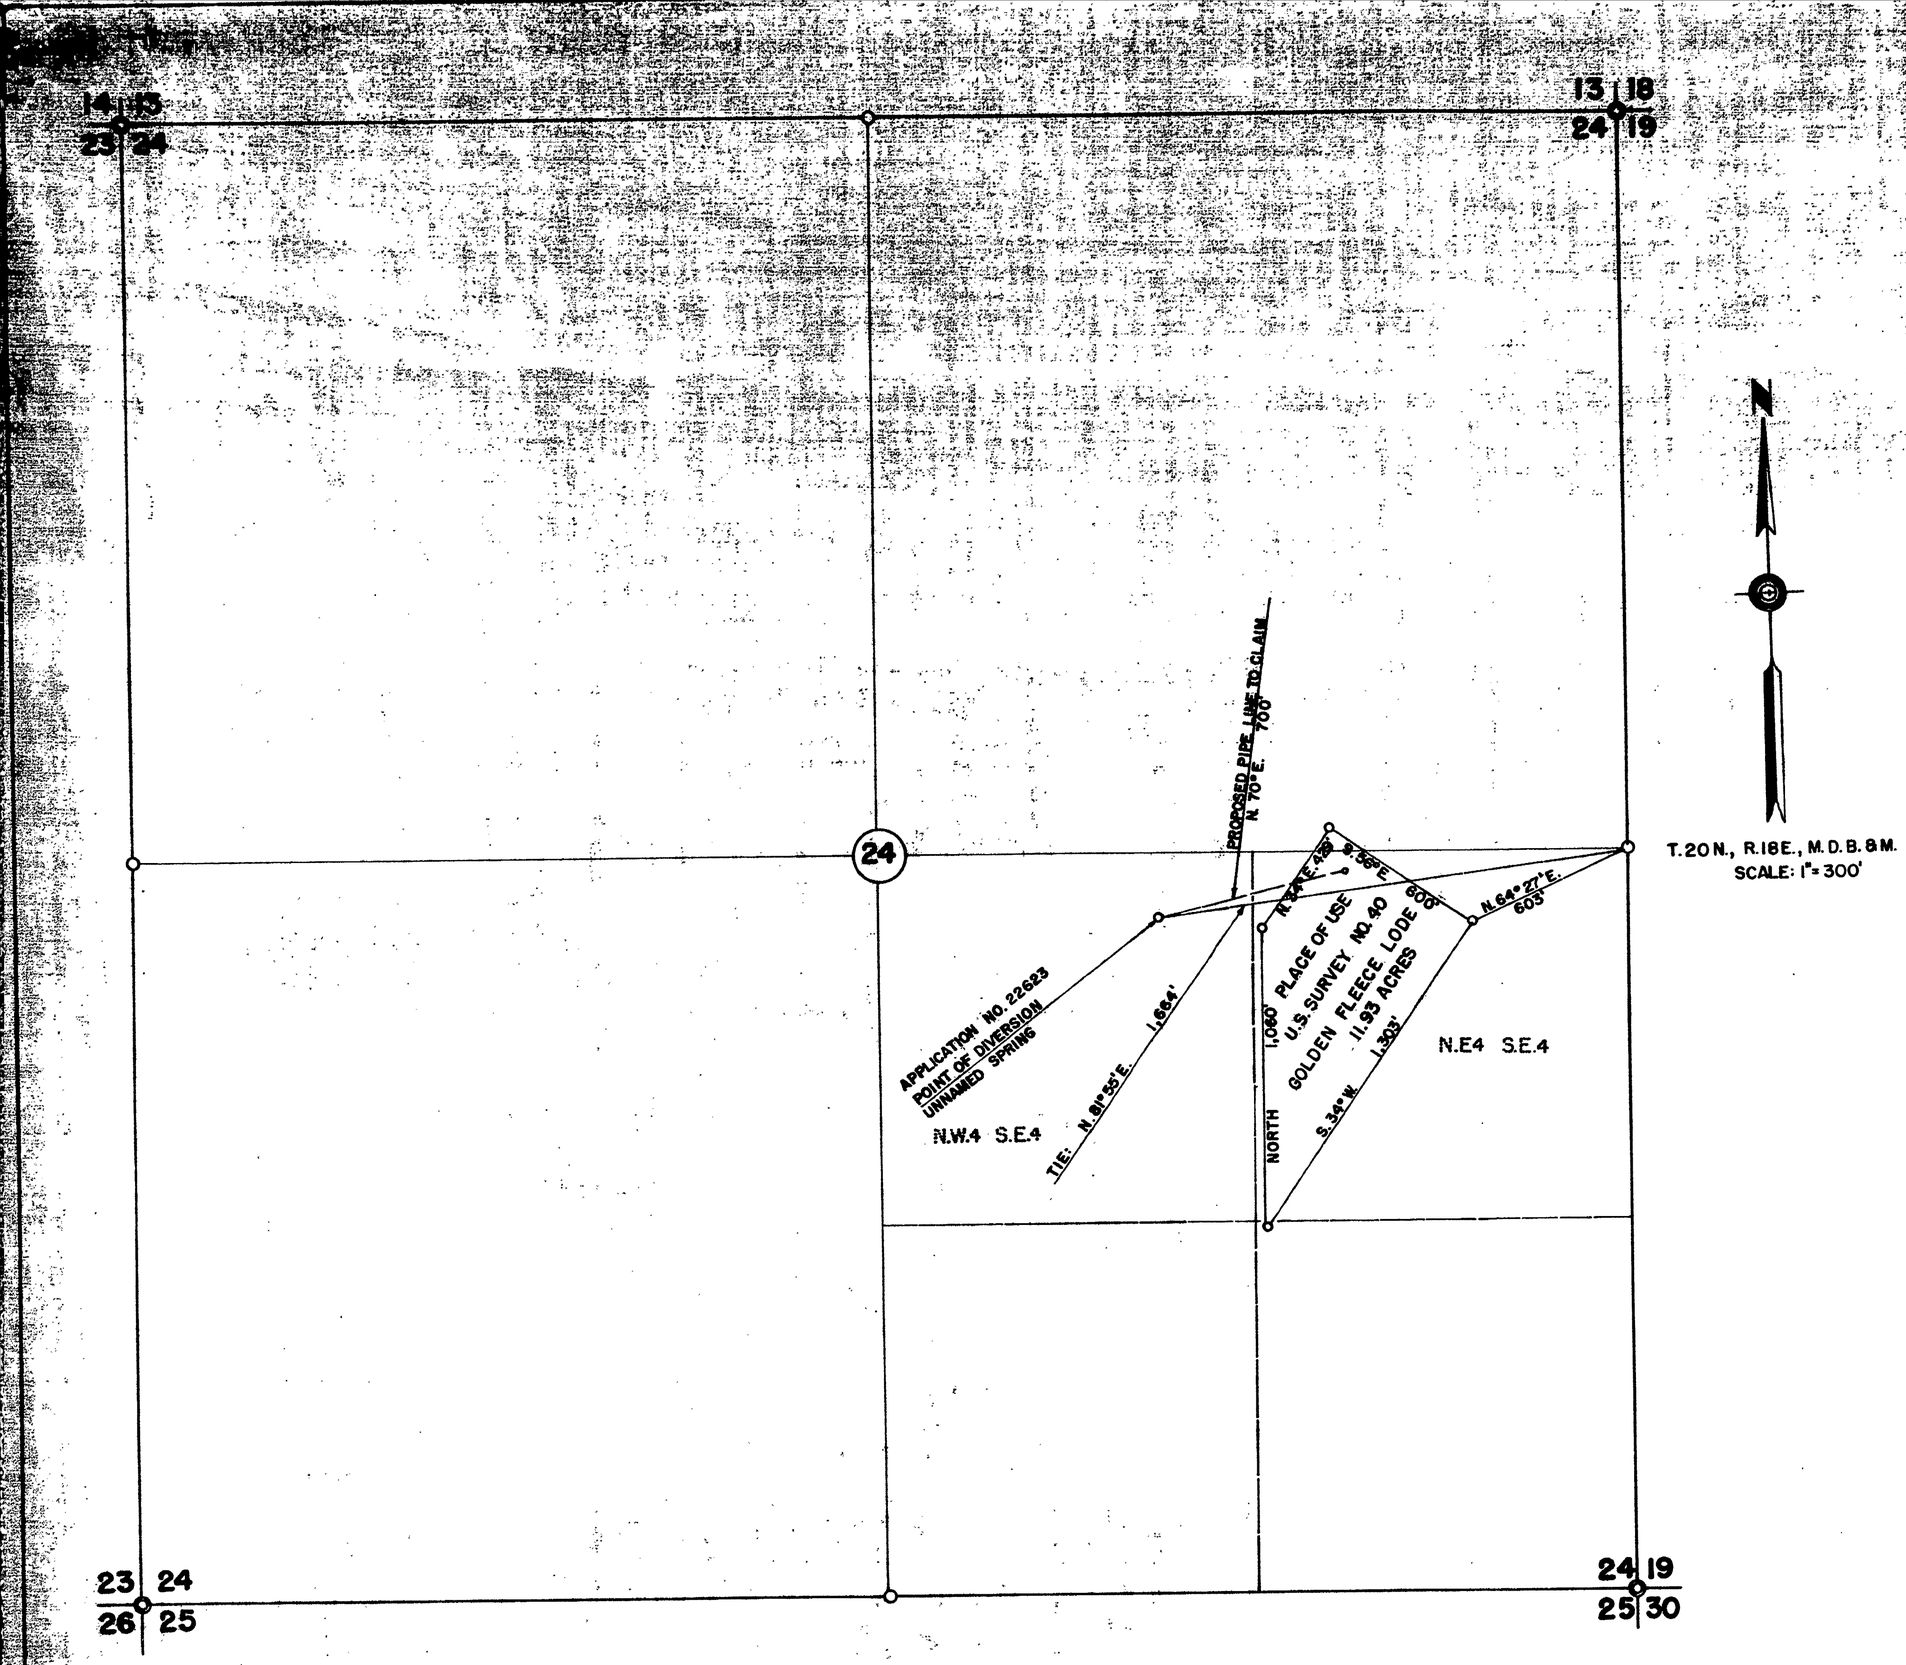

T.20 N., R.18 E., M.D.B.&M.
SCALE: 1" = 300'

STATE OF NEVADA S.S.
COUNTY OF WASHOE

I, E.P. OSGOOD, JR., BEING DULY SWORN, DEPOSES AND SAY THAT THIS MAP HAS BEEN CORRECTLY DRAWN TO THE DESIGNATED SCALE FROM THE FIELD NOTES OF A SURVEY MADE BY ME ON 9TH DAY OF JULY, 1965, THAT IT TRULY AND CORRECTLY SHOWS THE EXTENT OF THE PROPOSED WORKS USED TO DIVERT THE WATER FROM UNNAMED SPRING IN WASHOE COUNTY FOR MINING MILLING AND DOMESTIC PURPOSES BY FRED J. DE LONG CHAMP. THAT THE POINT OF DIVERSION, PLACE OF USE, AND ALL OTHER WORKS ARE FULLY AND CORRECTLY SHOWN.

E. P. Osgood Jr.
E. P OSGOOD, JR., ST. WTR. SUR. NO. 294

SUBSCRIBED AND SWORN TO BEFORE ME THIS 15TH DAY OF JULY, 1965.

James R. Underwood
NOTARY PUBLIC

MY COMMISSION EXPIRES: 4-17-68

FILED
Sept 2, 1965
STATE ENGINEER'S OFFICE

MAP TO ACCOMPANY APPLICATION NO. 22623
TO APPROPRIATE WATER
FOR MINING MILLING AND DOMESTIC USE

Fred J. De Long Champs

FROM UNNAMED SPRING
WASHOE COUNTY NEVADA
JULY, 1965 E.P. OSGOOD, JR., ST. WTR. SUR. NO. 294

22623