STATE OF NEVADA
County of White Pine } ss.

I, Robert W. Millard, being first duly sworn, depose and say that this map, consisting of one sheet, has been correctly drawn to the designated scale from field notes of a survey made under my supervision and direction between the *15th* and *17th* days of *October, 1962*, that it truly and correctly represents the proposed location and extent of the works used to divert water from *Underground Sources* in *White Pine* County, by *Ursel C. Rhodes of Garland, Utah* for irrigation purposes. That the proposed point of diversion, the approximate location and size of the diverting channel, all reservoirs or basins, the location and names of all other works which will cross or connect with the proposed works, and the boundary of all lands, showing by 40-acre subdivisions the areas proposed to be irrigated, are fully and correctly designated thereon.

Robert W. Millard
State Water Right Surveyor

Subscribed and sworn to before me this day of 1965

Robert A. Mason
Notary Public in and for White Pine County, Nevada

My commission expires May 7, 1969

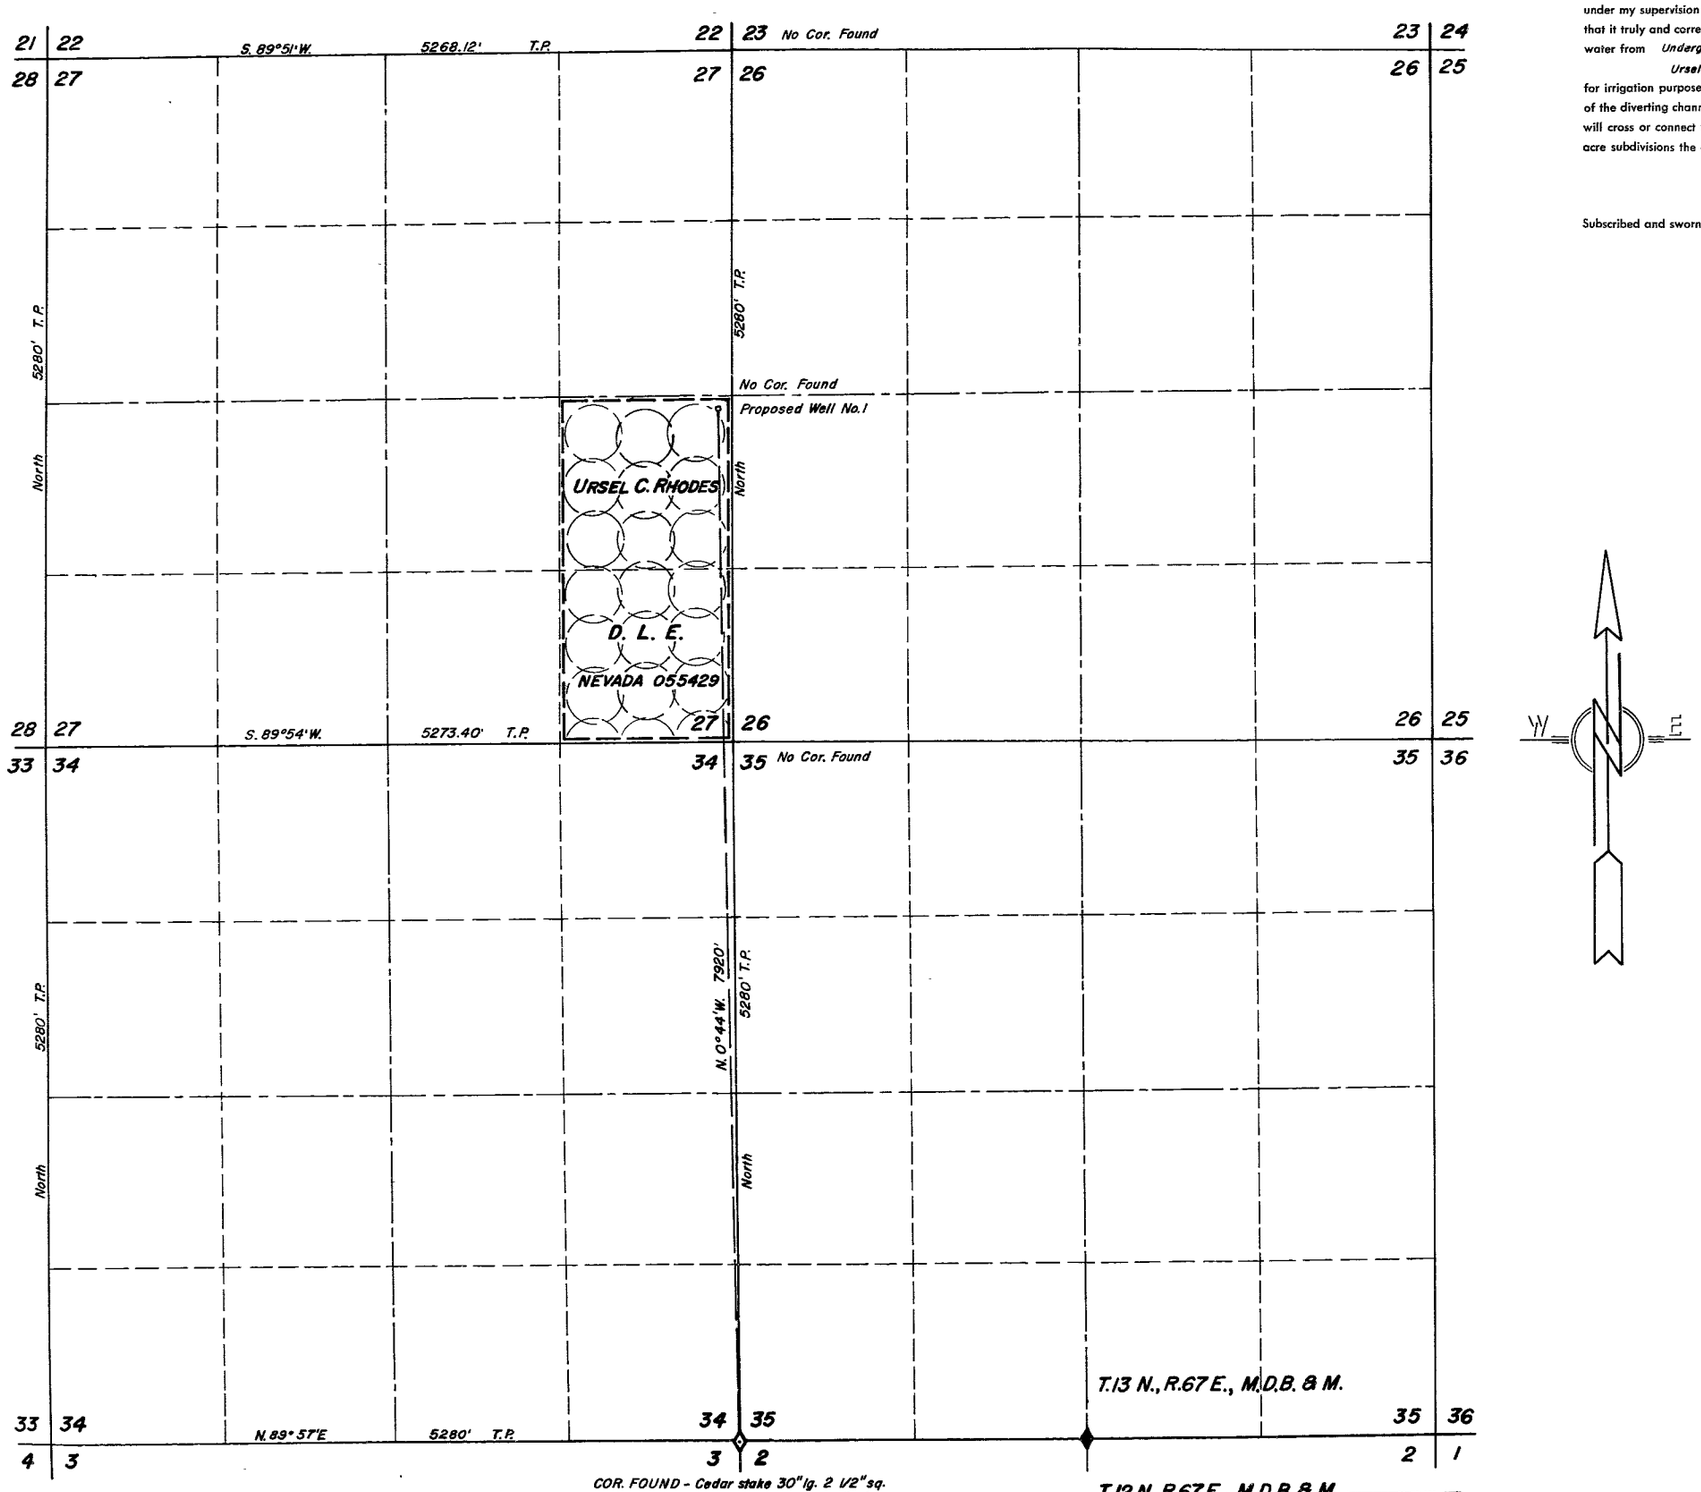

COR. FOUND - Cedar stake 30" lg. 2 1/2" sq. down on small grass hummock, scribed "TXIINSIII" 4 notches and 2 notches on alternate corners, furter scribed "R LXVIIE TXIIN SII", other scribings illegible.

FILED
June 14, 1965
STATE ENGINEER'S OFFICE

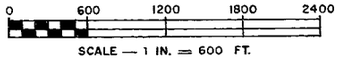

MAP TO ACCOMPANY APPLICATION
TO APPROPRIATE WATER
FOR IRRIGATION & DOMESTIC
BY URSEL C. RHODES
FROM UNDERGROUND SOURCES

REGISTERED ENGINEERS R.W. MILLARD & ASSOC., INC. LAND SURVEYORS
ELY & ELKO, NEVADA

22629