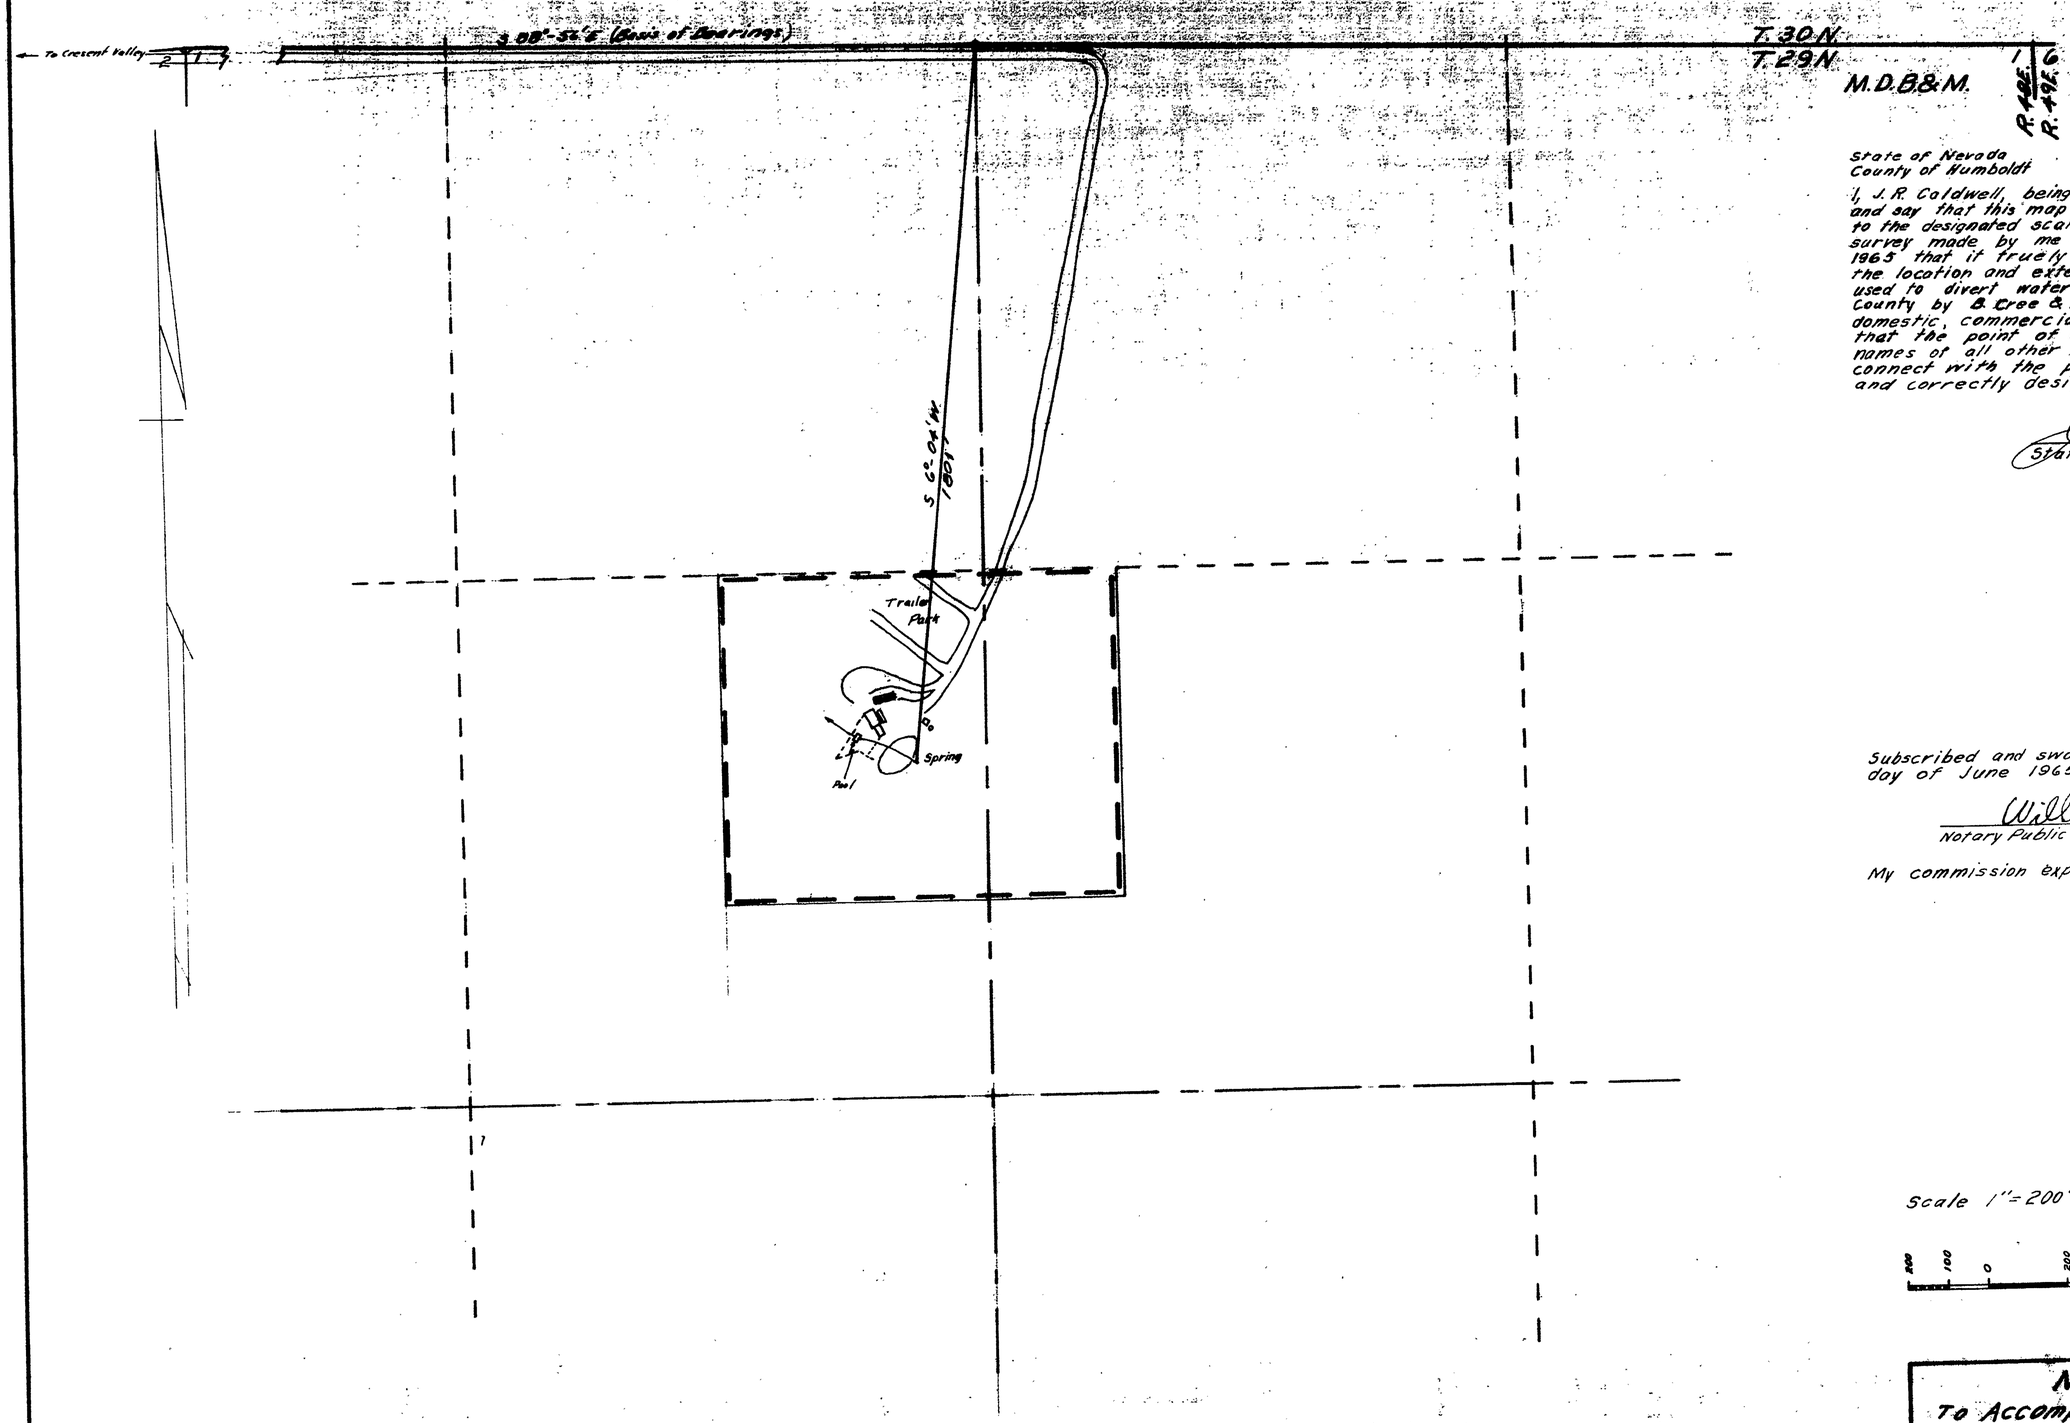

State of Nevada
County of Humboldt } S.S.

I, J. R. Caldwell, being first duly sworn: depose and say that this map has been correctly drawn to the designated scale from field notes of a survey made by me on the 14th day of June 1965 that it truely and correctly represents the location and extent of the proposed works used to divert water from a spring in Eureka County by B. Cree & Beatrice G. Biggs for domestic, commercial and therapeutic purposes, that the point of diversion, the location and names of all other works which will cross or connect with the proposed works are fully and correctly designated there on

J. R. Caldwell
State Water Right Surveyor No 2716

Subscribed and sworn to before me this 15th day of June 1965.

Williams MacDonald
Notary Public In and for Humboldt County, Nev.

My commission expires Dec. 17, 1967

Scale 1" = 200'

200 100 0 200 400 600 800

FILED
June 16, 1965
STATE ENGINEER'S OFFICE

MAP

To Accompany Application to Appropriate Water for Domestic, Commercial & Therapeutic Purposes

By: B. Cree & Beatrice G. Biggs

From: A Spring in Eureka County Nevada

24070 22644