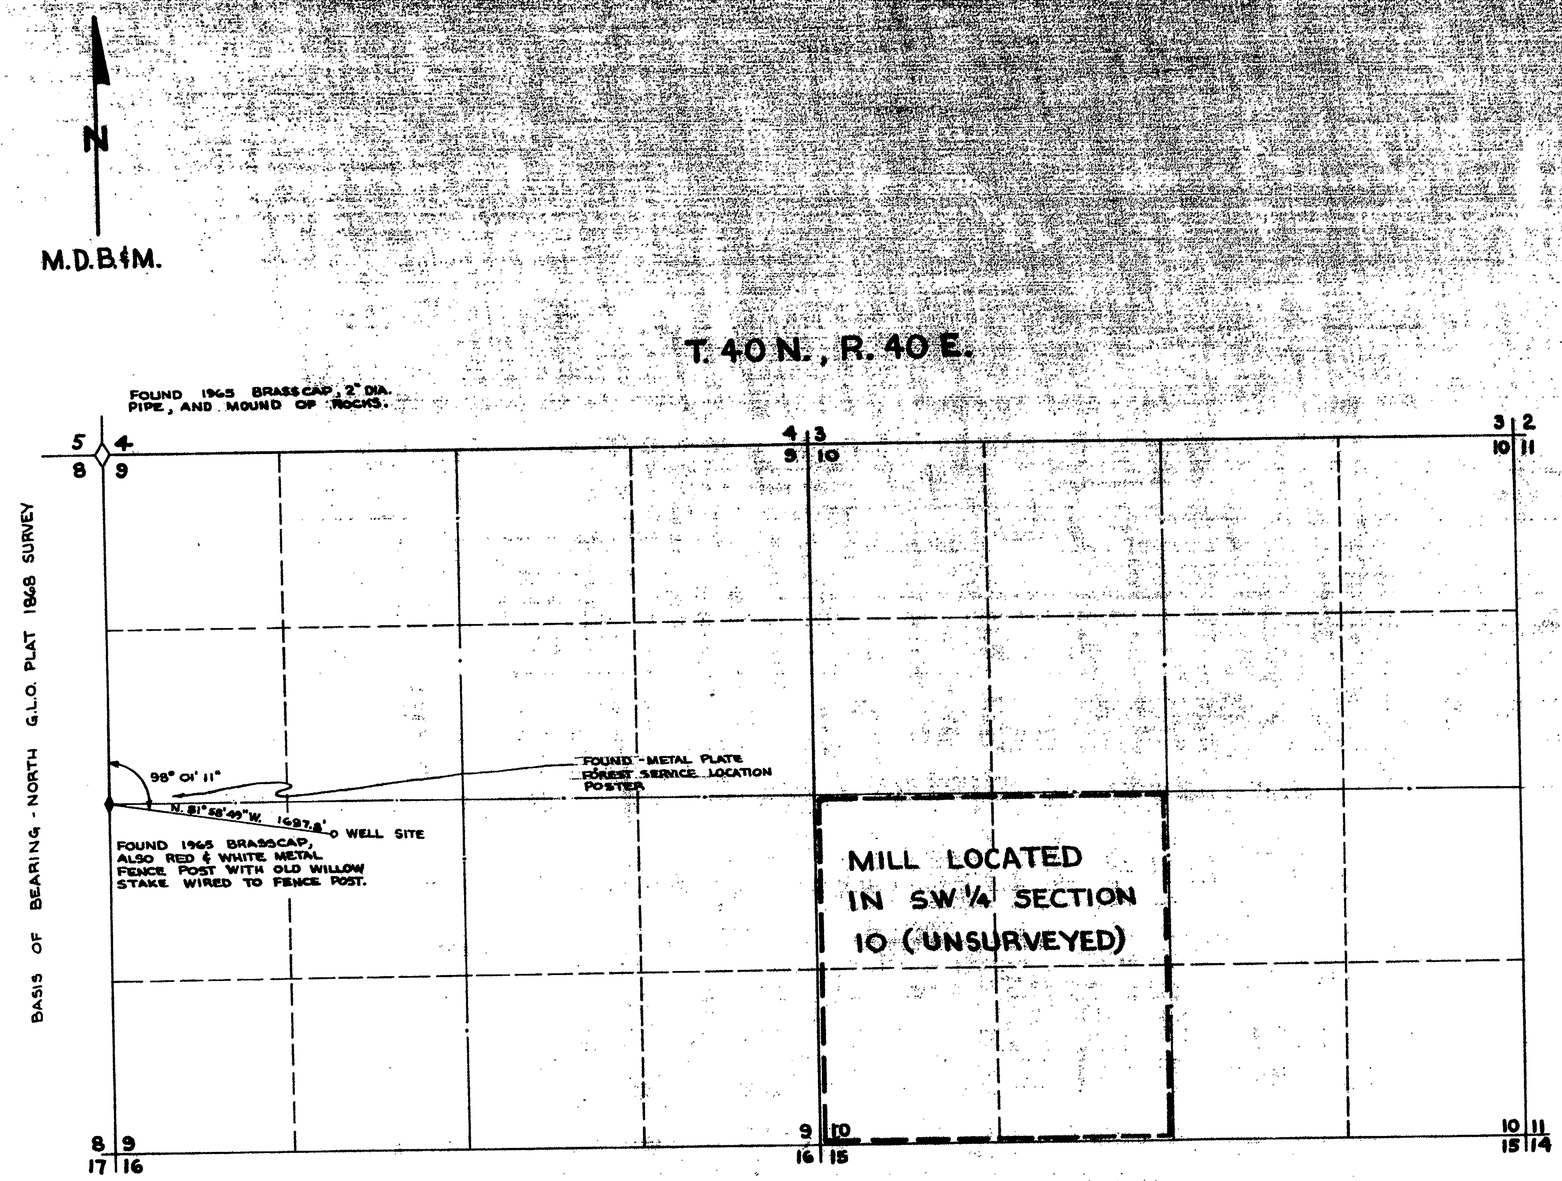

STATE OF NEVADA }
COUNTY OF HUMBOLDT } S.S.

I, A.V. TALLMAN, BEING FIRST DULY SWORN, DEPOSE AND SAY THAT THIS MAP, CONSISTING OF 1 SHEET, HAS BEEN CORRECTLY DRAWN TO THE DESIGNATED SCALE FROM FIELD NOTES OF A SURVEY MADE UNDER MY SUPERVISION AND DIRECTION, ON JUNE 30, 1965; THAT IT TRULY AND CORRECTLY REPRESENTS THE PROPOSED LOCATION AND EXTENT OF THE WORKS USED TO DIVERT WATER FROM **UNDERGROUND** IN **HUMBOLDT COUNTY**, BY **FRANK & DOMINGO TURRILLAS** FOR MILLING, MINING AND DOMESTIC PURPOSES. THAT THE PROPOSED POINT OF DIVERSION AND RETURN, THE LOCATION OF THE MILL, AND THE LOCATION AND NAMES OF ALL OTHER WORKS OR STREAMS WHICH ARE CROSSED BY OR CONNECTED WITH SAID WORKS, ARE FULLY AND CORRECTLY DESIGNATED HEREON.

A.V. Tallman
STATE WATER RIGHT SURVEYOR

SUBSCRIBED AND SWORN TO BEFORE ME THIS 13th DAY OF July, 1965

Donald M. Leighton
NOTARY PUBLIC IN AND FOR HUMBOLDT COUNTY, NEVADA

DONALD M. LEIGHTON
Notary Public State of Nevada
Humboldt County
My Commission Expires Sept. 19, 1967

500 0 500 1000 1500 2000 2500 3000

SCALE 1" = 600 FEET

MAP
TO ACCOMPANY APPLICATION TO APPROPRIATE WATER FOR MILLING, MINING & DOMESTIC BY FRANK & DOMINGO TURRILLAS FROM UNDERGROUND

22676

CERTIFICATE No. 6809 ISSUED 10-16-68

FILED
July 15, 1965
STATE ENGINEER'S OFFICE