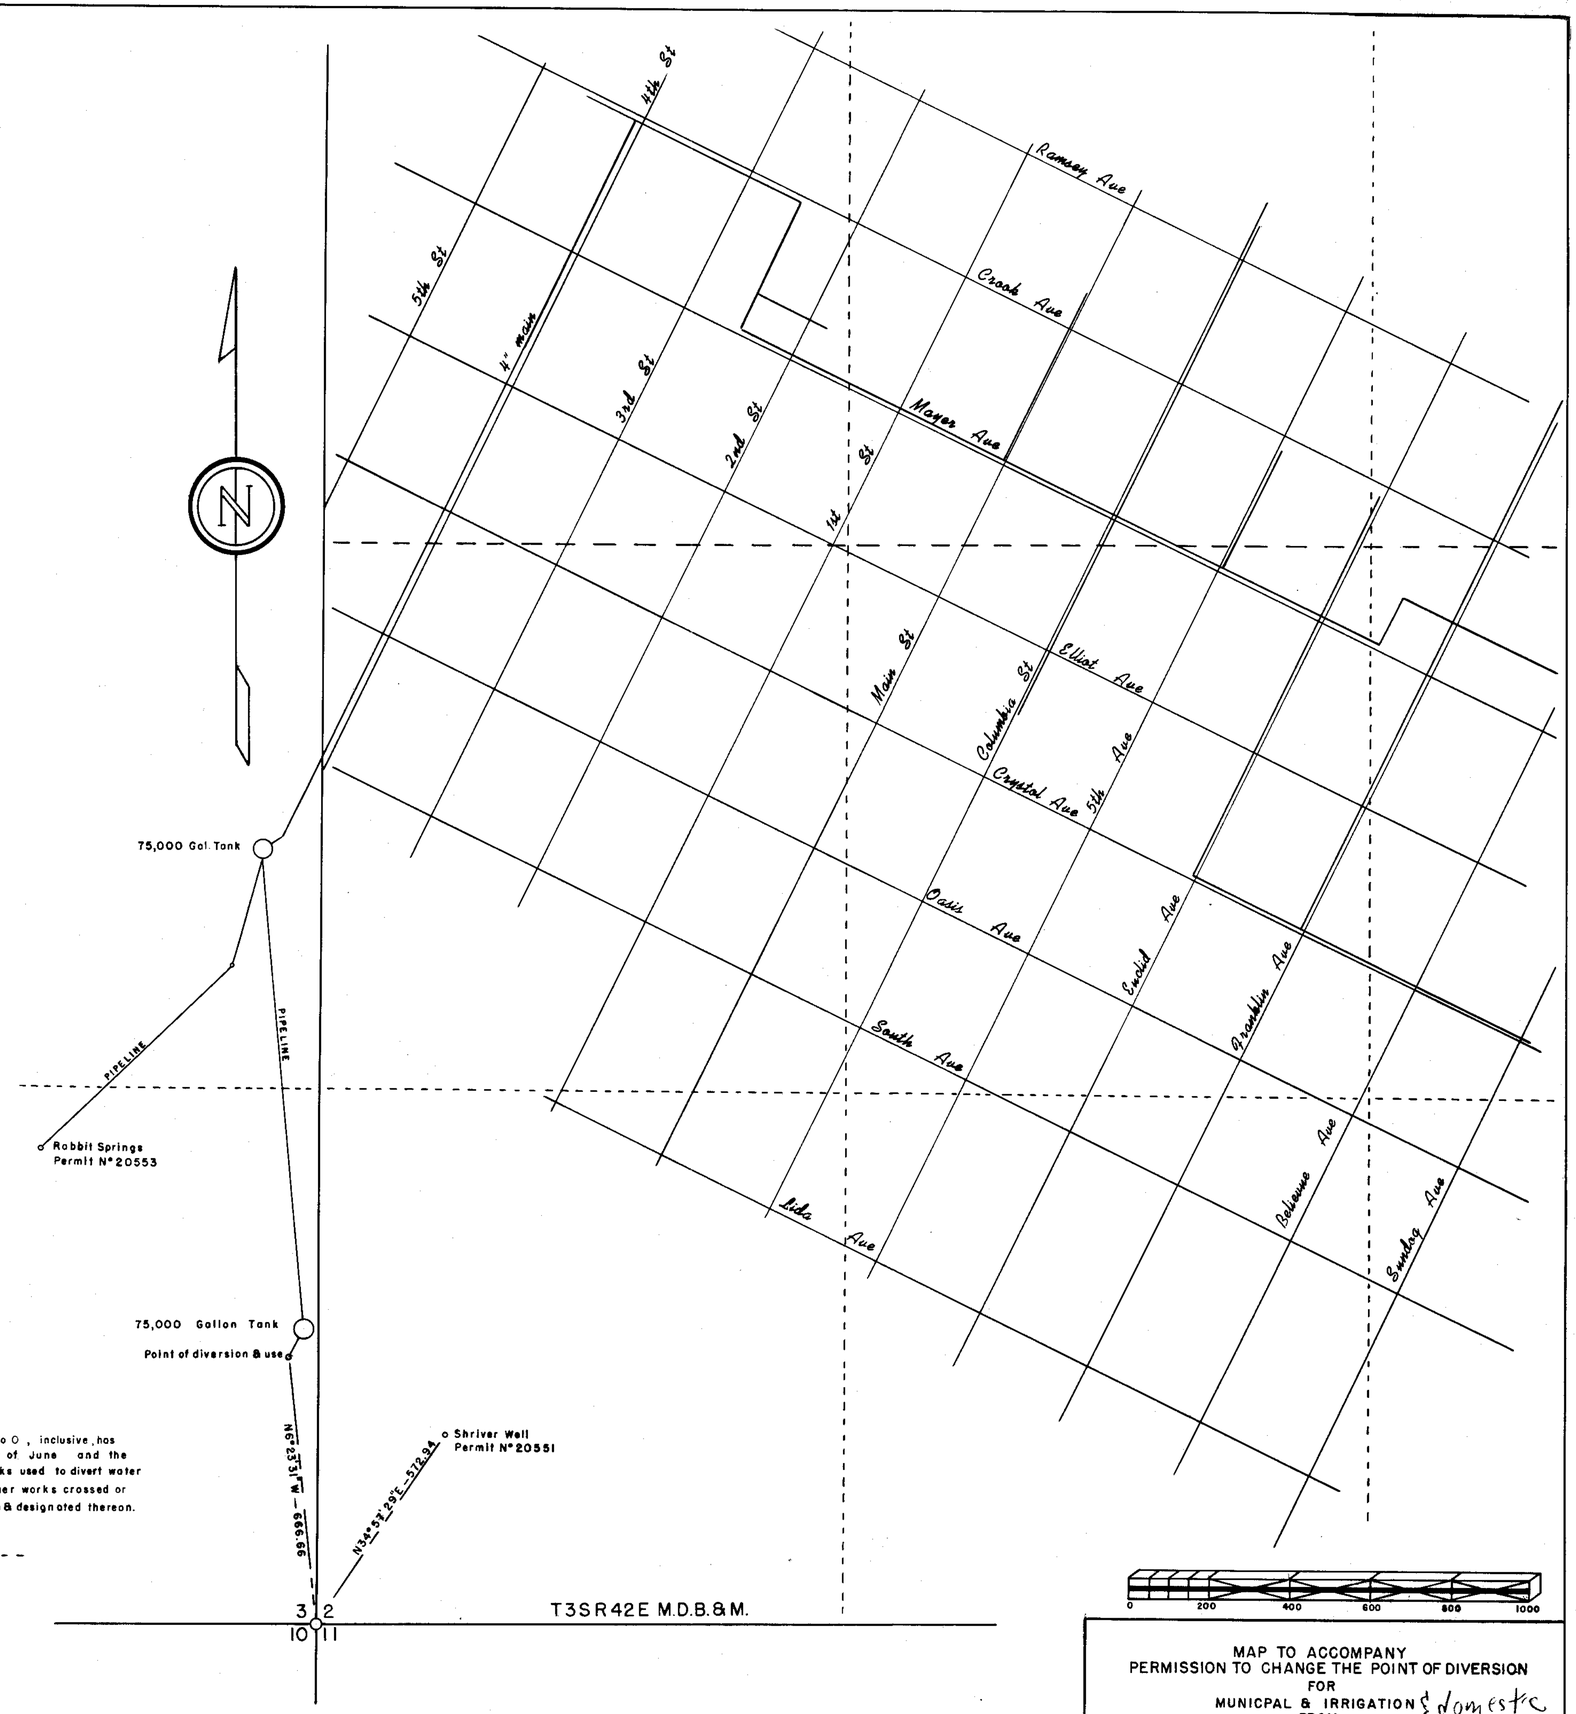

State of Nevada
County of Washoe } ss.

I, J.V.Caselli, being first duly sworn, depose and say that this map consisting of 1 sheet, numbered from 1 to 0, inclusive, has been correctly drawn to the designated scale from field notes of a survey made by me between the — day of June and the 18 day of June, 1965, that it truly and correctly represents the proposed location and extent of the works used to divert water from Underground Source, in Esmeralda County by Town of Goldfield, for municpal & irrigation purposes. That all other works crossed or or connected with said works, and the boundary, area and kind of culture of land irrigated, are correctly shown & designated thereon.

J. V. Caselli
STATE WATER RIGHT SURVEYOR

Subscribed and sworn to before me this 15th day of July 1965

Joyce Maddaford
NOTARY PUBLIC IN AND FOR ORMSBY, COUNTY, NEVADA

JOYCE MADDAFORD
Notary Public — State of Nevada
Ormsby County
My Commission Expires April 12, 1969

CERTIFICATE No. 6201 ISSUED March 7, 1967

FILED
July 15, 1965
STATE ENGINEER'S OFFICE

MAP TO ACCOMPANY
PERMISSION TO CHANGE THE POINT OF DIVERSION
FOR
MUNICPAL & IRRIGATION & domestic
FROM
UNDERGROUND SOURCE
BY
TOWN OF GOLDFIELD
GOLDFIELD, NEVADA

SCALE 1" = 200 FT.

SURVEYED BY —
J.V.CASELLI
RENO, NEVADA

Ret for 85509 85508 [redacted]