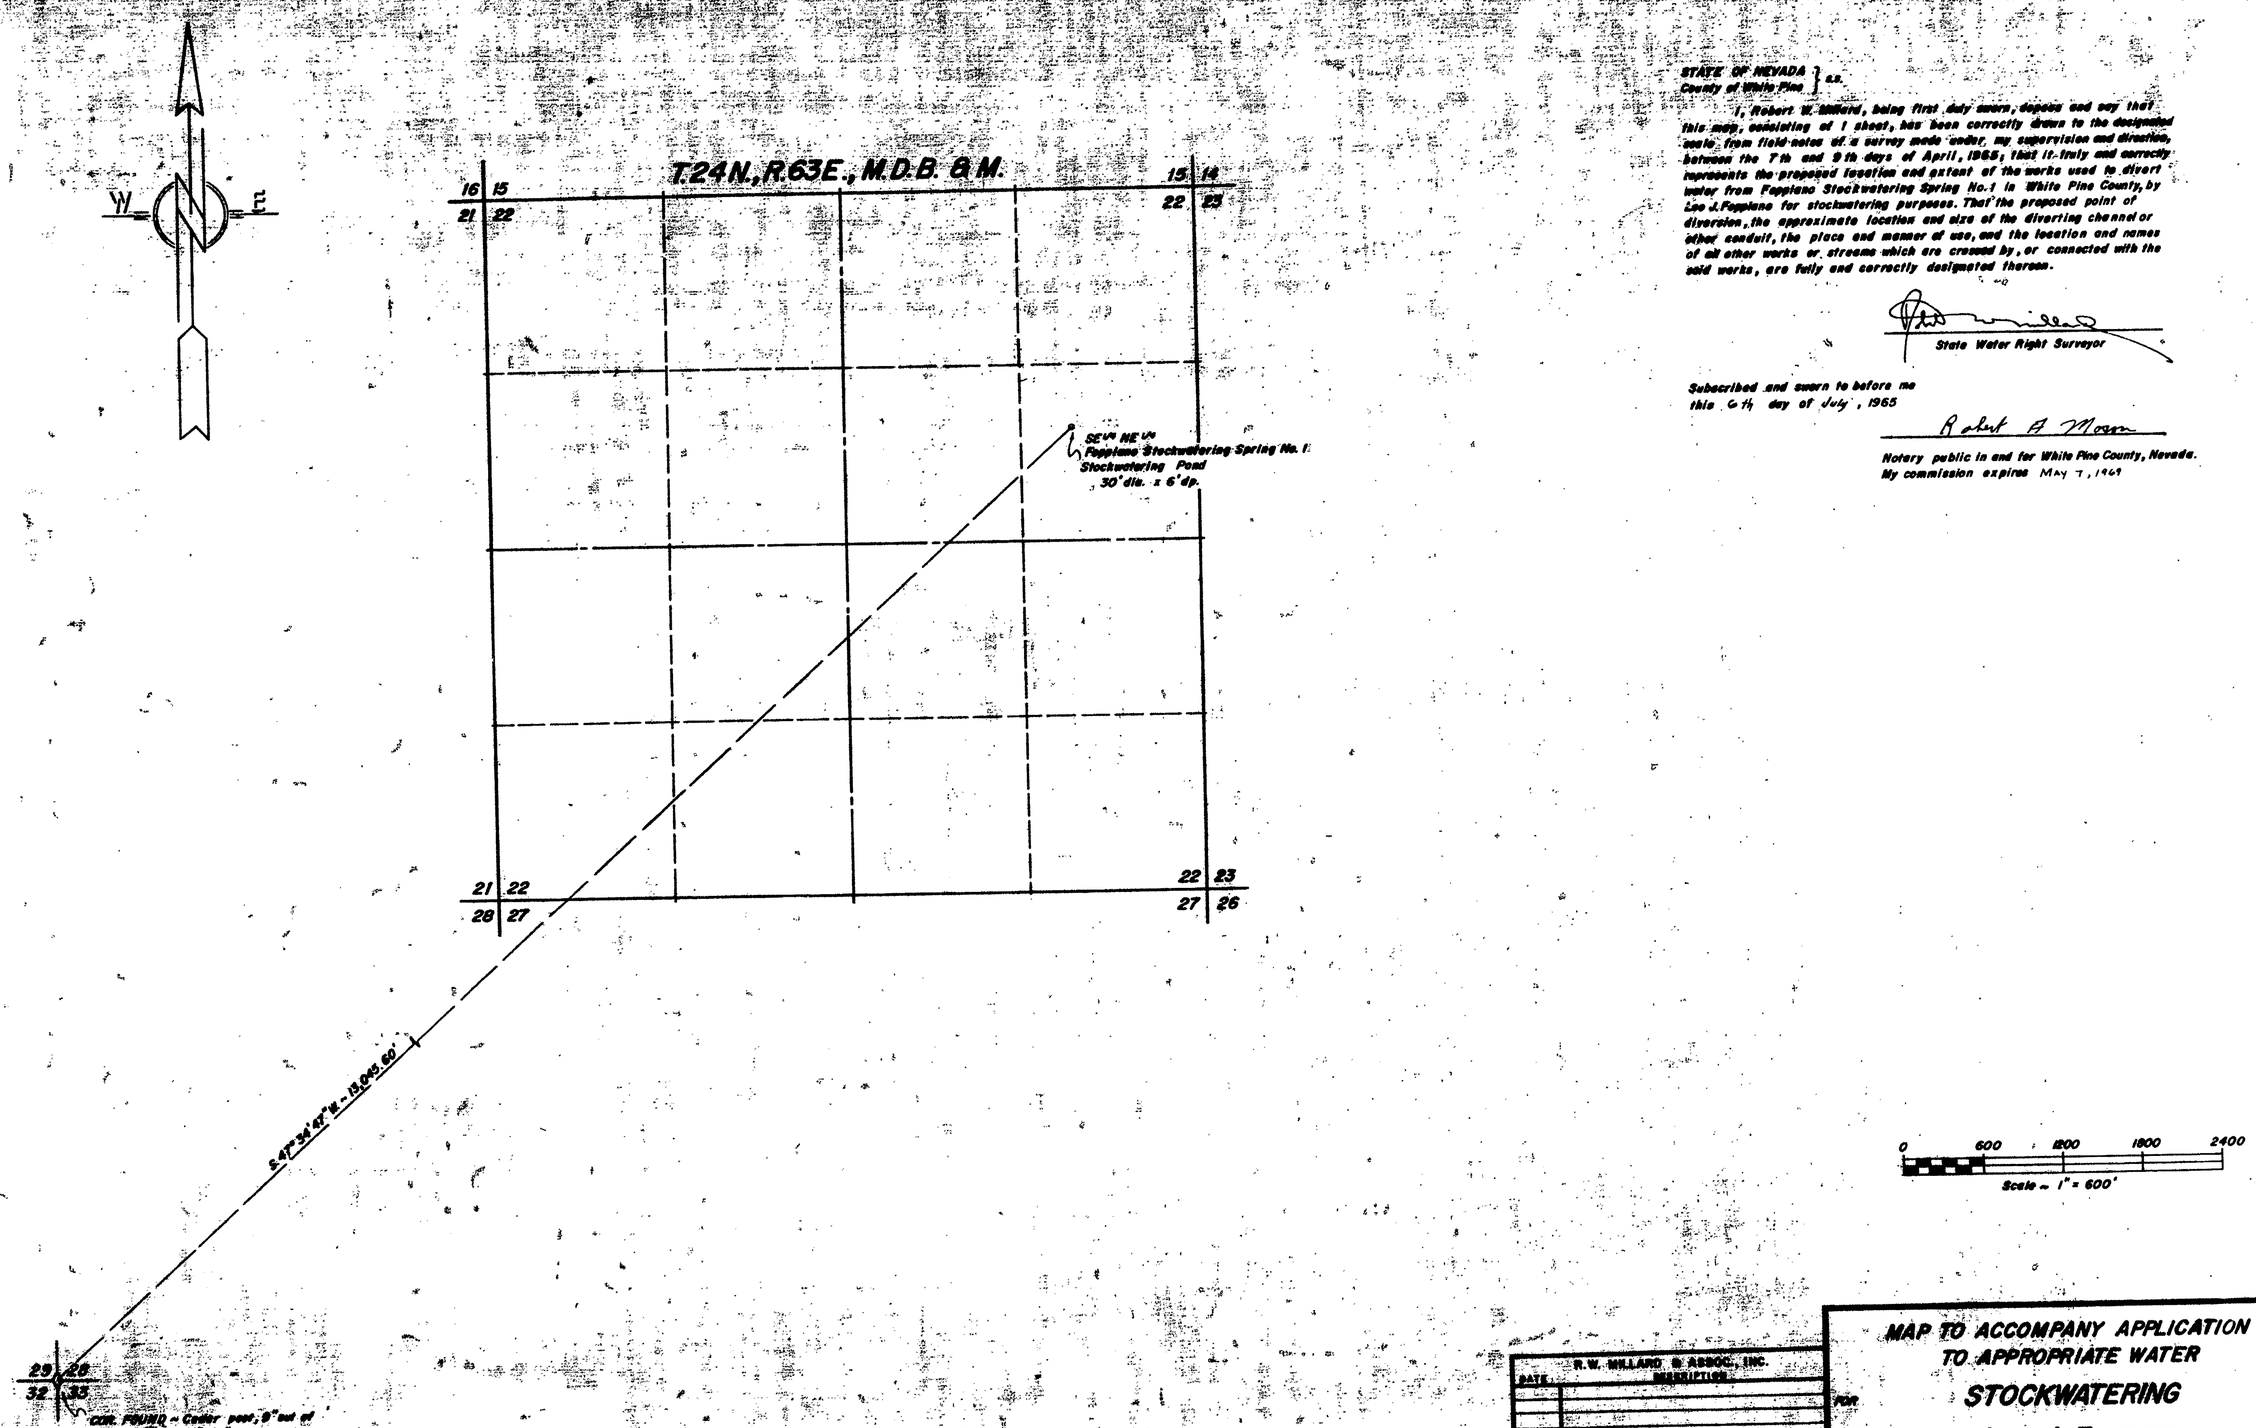

STATE OF NEVADA }
County of White Pine } s.s.

I, Robert W. Millard, being first duly sworn, depose and say that this map, consisting of 1 sheet, has been correctly drawn to the designated scale from field notes of a survey made under my supervision and direction, between the 7th and 9th days of April, 1965; that it truly and correctly represents the proposed location and extent of the works used to divert water from Foppiano Stockwatering Spring No. 1 in White Pine County, by Leo J. Foppiano for stockwatering purposes. That the proposed point of diversion, the approximate location and size of the diverting channel or other conduit, the place and manner of use, and the location and names of all other works or streams which are crossed by, or connected with the said works, are fully and correctly designated thereon.

Robert W. Millard
State Water Right Surveyor

Subscribed and sworn to before me this 6th day of July, 1965

Robert A. Moson
Notary public in and for White Pine County, Nevada.
My commission expires May 7, 1969

FILED
July 21, 1965
STATE ENGINEER'S OFFICE

R.W. MILLARD & ASSOC., INC.

DATE	DESCRIPTION

FIELD W.T.D.	DESIGN	DR'S. No.
DETAIL	TRACING	FILE No.
CALC.	CHECK	
COMP. W.T.D.	APPROVED	

MAP TO ACCOMPANY APPLICATION TO APPROPRIATE WATER

FOR STOCKWATERING

BY LEO J. FOPPIANO

FROM FOPPIANO STOCKWATERING SPRING No. 1

REGISTERED ENGINEERS R.W. MILLARD & ASSOC., INC. LAND SURVEYORS
ELY & ELKO, NEVADA

22702 46336 22702