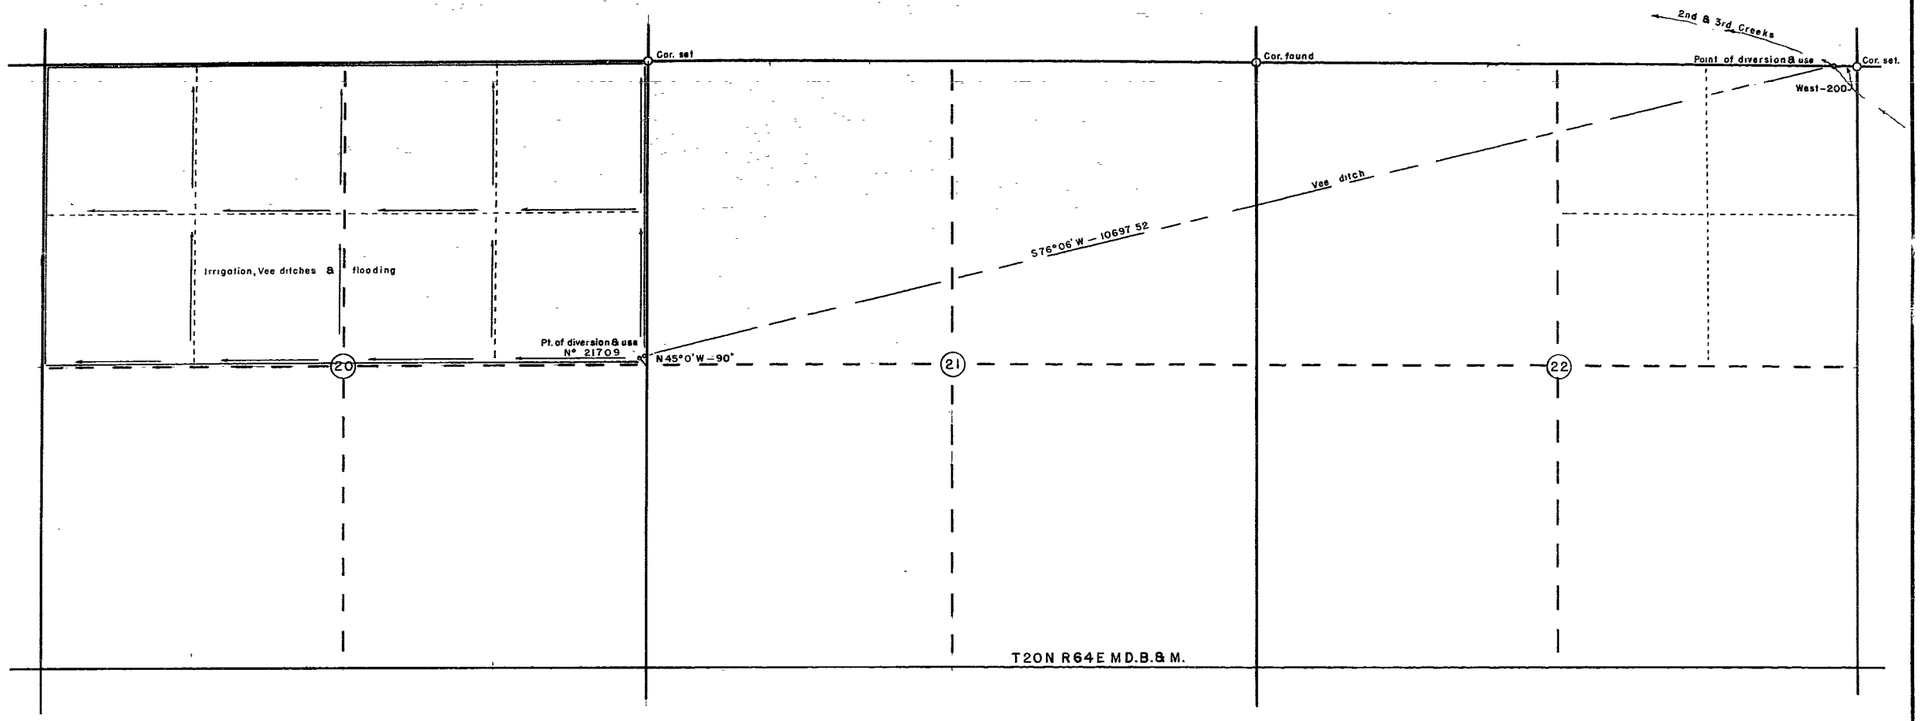

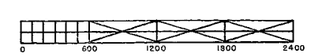

State of Nevada
County of Washoe

I, J.V. Caselli, being first duly sworn, depose and say that this map consisting of 1 sheet, numbered from 1 to 0, inclusive, has been correctly drawn to the designated scale from field notes of a survey made by me between the 10 day of May, and the 11 day of May, 1963, that it truly and correctly represents the proposed location and extent of the works used to divert water from Underground Source, in White Pine County, by Warren R Robinson, for irrigation purposes. That the proposed point of diversion, the approximate location and size of the diverting channel, all reservoirs or basins, the location and names of all other works which will cross or connect with the proposed works, and the boundary of all lands, showing by 40 acre subdivisions the areas proposed to be irrigated, are fully and correctly designated thereon.

J. V. Caselli
STATE WATER RIGHT SURVEYOR

Subscribed and sworn to before me this 30th day of July, 1965

Mrs. Hilda Sherwood
NOTARY PUBLIC IN AND FOR ORMSBY COUNTY, NEVADA

MRS HILDA SHERWOOD
Notary Public — State of Nevada
Ormsby County
My Commission Expires July 1, 1969

FILED
July 30 1965
STATE ENGINEER'S OFFICE

MAP TO ACCOMPANY
APPLICATION TO APPROPRIATE WATER
FOR
IRRIGATION & DOMESTIC
FROM
2nd & 3rd CREEKS
BY
WARREN R. ROBINSON
ELY, NEVADA

SCALE 1" = 600 FT

SURVEYED BY –
J.V. CASELLI
RENO, NEVADA

22710

22710