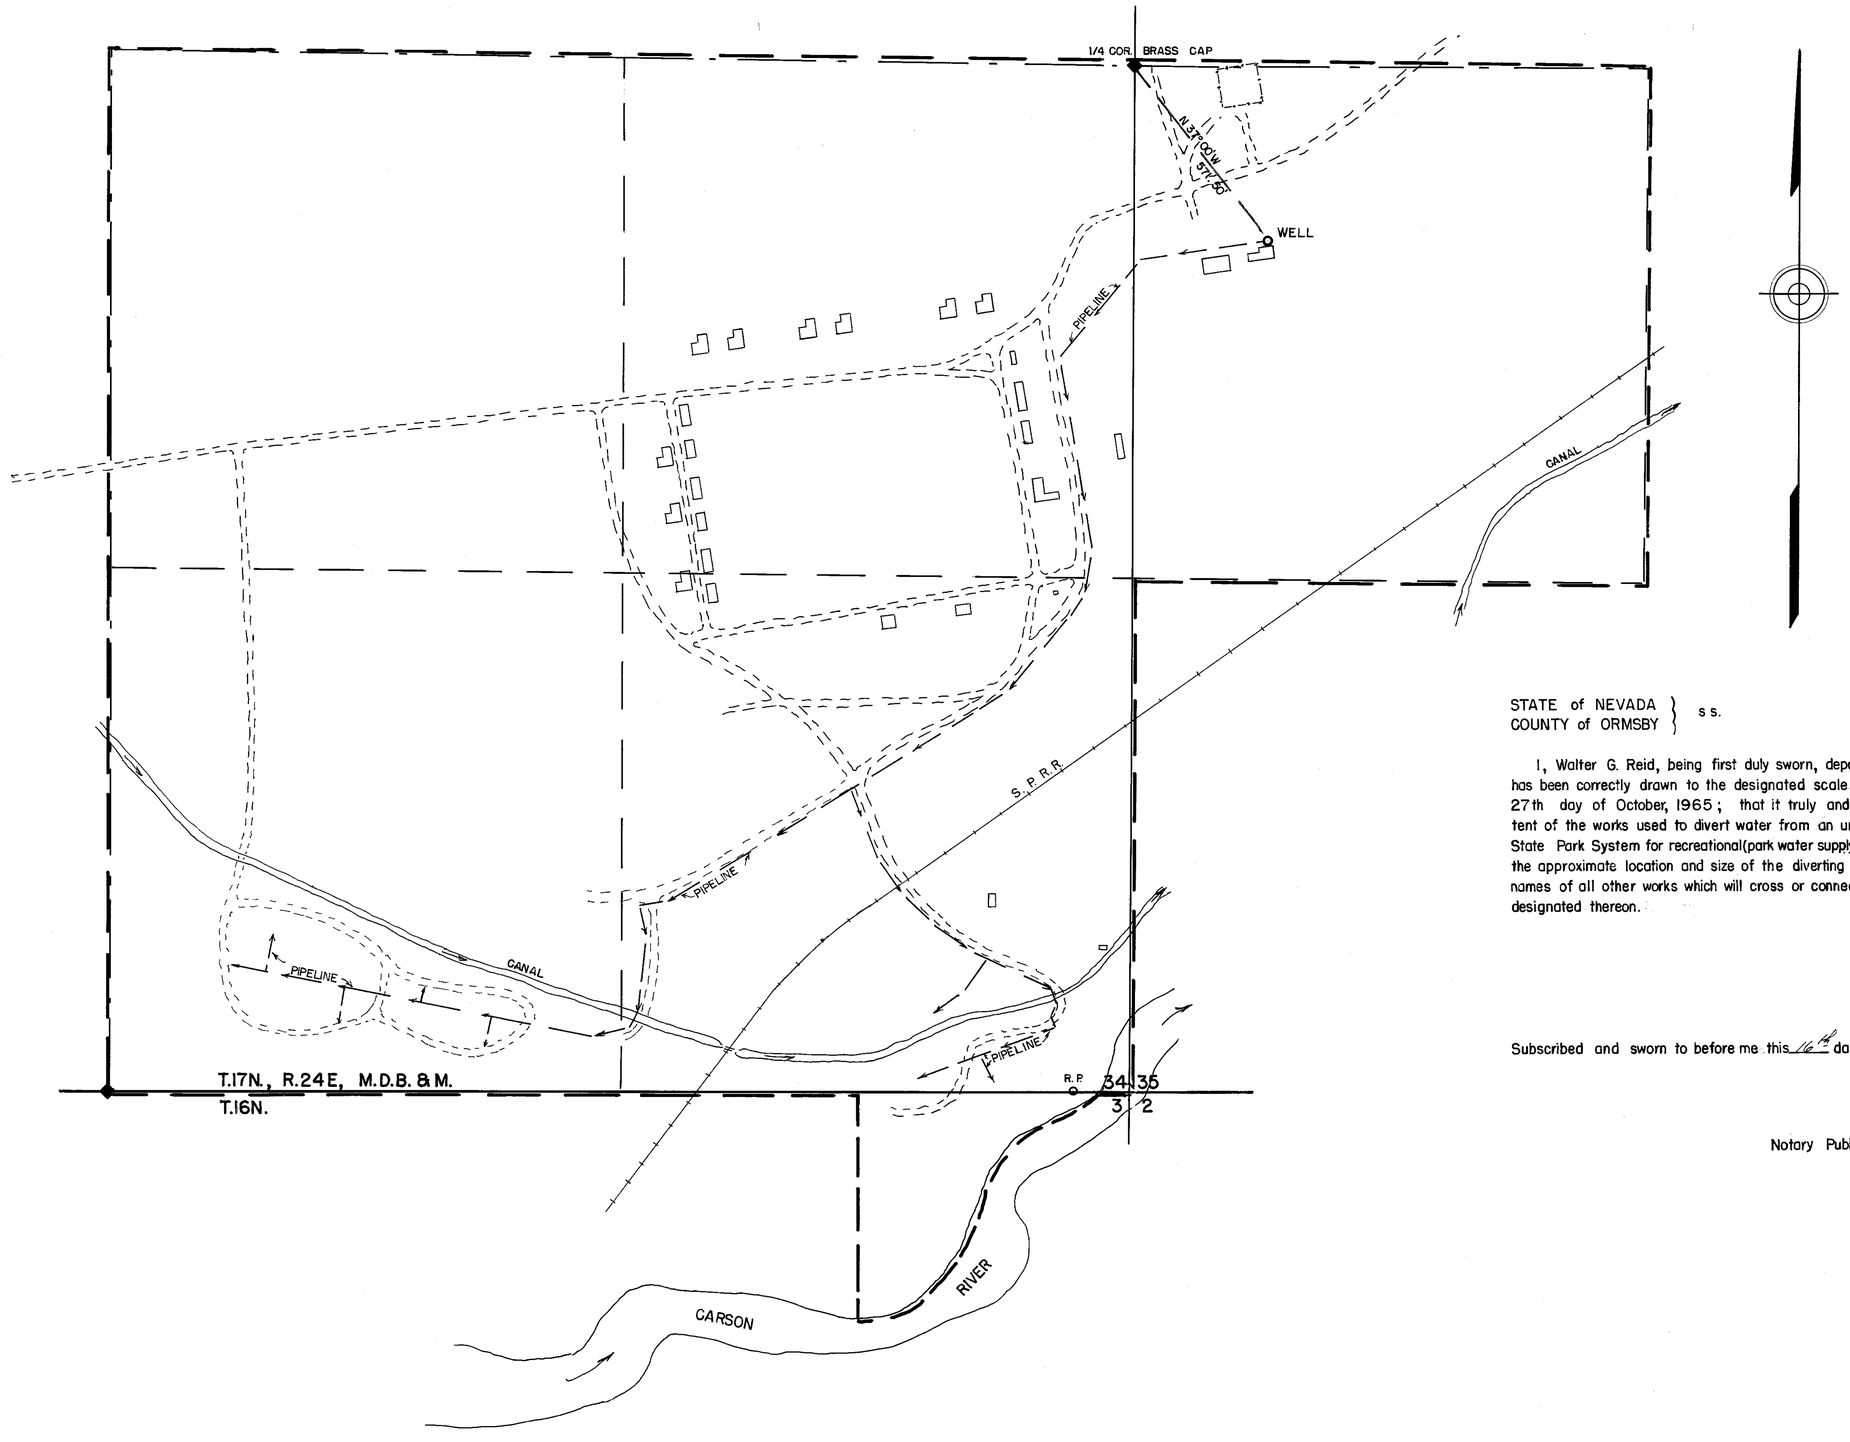

STATE of NEVADA }
COUNTY of ORMSBY } ss.

I, Walter G. Reid, being first duly sworn, depose and say that this map, consisting of one sheet, has been correctly drawn to the designated scale from field notes of a survey made by me on the 27th day of October, 1965; that it truly and correctly represents the proposed location and extent of the works used to divert water from an undeground source in Lyon County, by the Nevada State Park System for recreational(park water supply) purposes. That the proposed point of diversion, the approximate location and size of the diverting channel, all reservoirs or basins, the location and names of all other works which will cross or connect with the proposed works, are fully and correctly designated thereon.

Walter G. Reid
State Water Right Surveyor

Subscribed and sworn to before me this 16th day of November, 1965.

Joyce Maddaford
Notary Public in and for Ormsby County, Nevada

JOYCE MADDAFORD
Notary — State of Nevada
Ormsby County
My Commission Expires April 19, 1967

SCALE - 1" = 200'

0 50 100 200 400 600 800 1000

CERTIFICATE NO. 6204 ISSUED March 7, 1967

1965 NOV 24 PM 1 45

FILED
Nov 24, 1965
STATE ENGINEER'S OFFICE

MAP
TO ACCOMPANY APPLICATION TO
APPROPIATE WATER FOR
RECREATIONAL (PARK WATER SUPPLY)
NEVADA STATE PARK COMMISSION SYSTEM
FROM UNDERGROUND SOURCE

78579 22724