STATE OF NEVADA
County of White Pine } ss.

I, Robert W. Millard, being first duly sworn, deposes and say that this map, consisting of one sheet, has been correctly drawn to the designated scale from field notes of a survey made under my supervision and direction between the 10th and 25th days of July, 1965, that it truly and correctly represents the proposed location and extent of the works used to divert water from Underground sources in White Pine County, by

Gulf Oil Corporation

for irrigation purposes. That the proposed point of diversion, the approximate location and size of the diverting channel, all reservoirs or basins, the location and names of all other works which will cross or connect with the proposed works, and the boundary of all lands, showing by 40-acre subdivisions the areas proposed to be irrigated, are fully and correctly designated thereon.

State Water Right Surveyor

Subscribed and sworn to before me this 2nd day of August, 1965.

Robert H Mason

Notary Public in and for White Pine County, Nevada

My commission expires May 7, 1969.

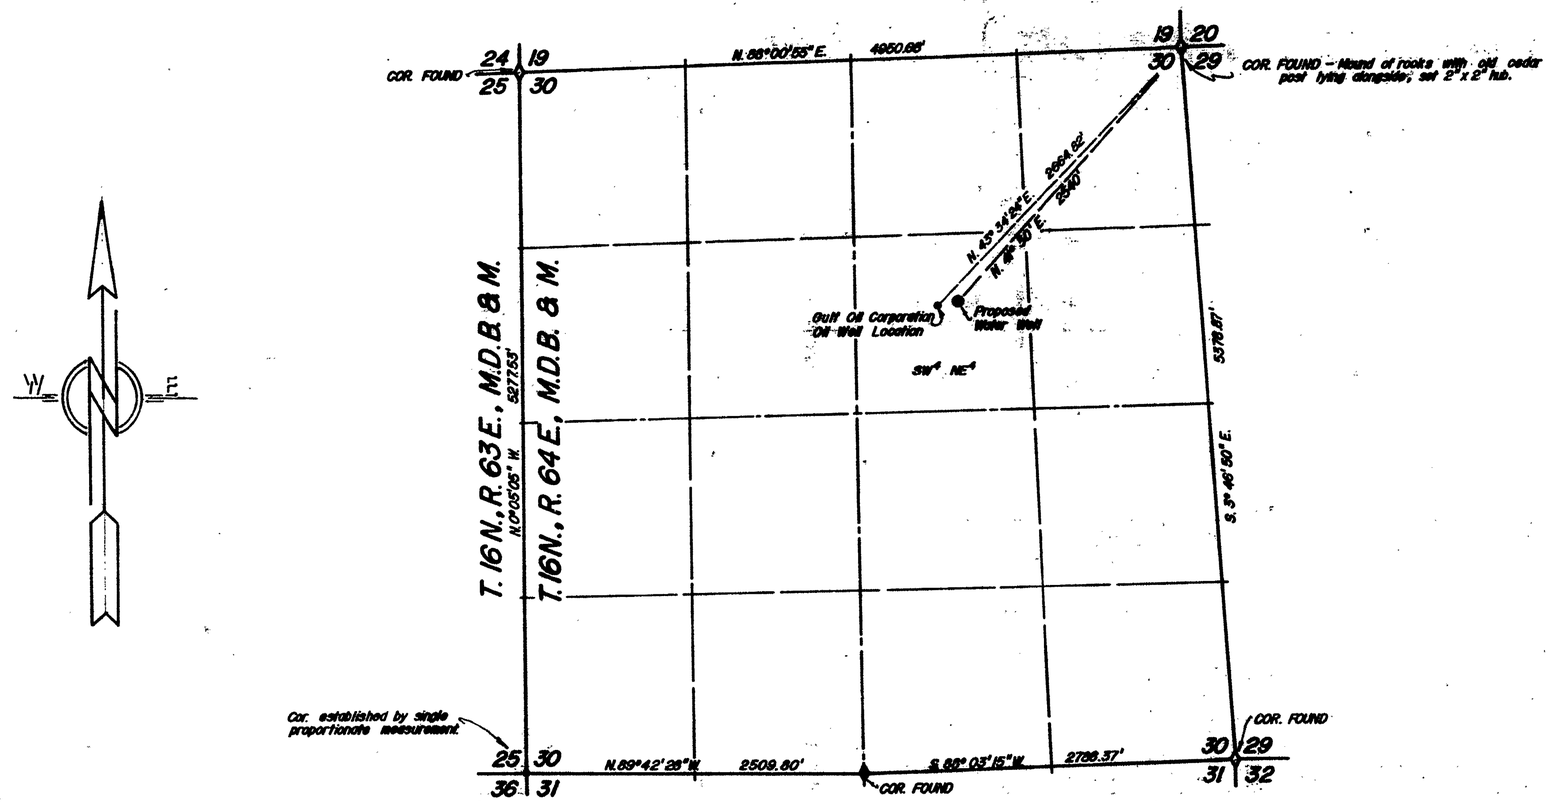

0 600 1200 1800 2400

Scale – 1" = 600'

OFFICE
STATE ENGINEER
1965 AUG 13 AM. 9 55

FILED
Aug. 13, 1965
STATE ENGINEER'S OFFICE

R.W. MILLARD & ASSOC., INC.

DATE	DESCRIPTION

FIELD	DESIGN	DWG. No.
DETAIL	TRACING	FILE No.
SALE	CHECK	
COMP.	APPROVED	

MAP TO ACCOMPANY APPLICATION TO APPROPRIATE WATER

FOR INDUSTRIAL & DOMESTIC

BY GULF OIL CORPORATION

FROM UNDERGROUND SOURCES

REGISTERED ENGINEERS R.W. MILLARD & ASSOC., INC. LAND SURVEYORS
Ely, Nev. BY R. MILLARD, NEVADA

82726