STATE OF NEVADA }
County of White Pine } ss.

I, Robert W. Millard, being first duly sworn, depose and say that this map, consisting of one sheet, has been correctly drawn to the designated scale from field notes of a survey made under my supervision and direction between the 11th and 15th days of July, 1965, that it truly and correctly represents the proposed location and extent of the works used to divert water from Underground Sources in White Pine County, by

Naomi Beatrice Harper

for irrigation purposes. That the proposed point of diversion, the approximate location and size of the diverting channel, all reservoirs or basins, the location and names of all other works which will cross or connect with the proposed works, and the boundary of all lands, showing by 40-acre subdivisions the areas proposed to be irrigated, are fully and correctly designated thereon.

[signature]
State Water Right Surveyor

Subscribed and sworn to before me this 21st day of July, 1965.

Robert A. Mason
Notary Public in and for White Pine County, Nevada

My commission expires May 7, 1969.

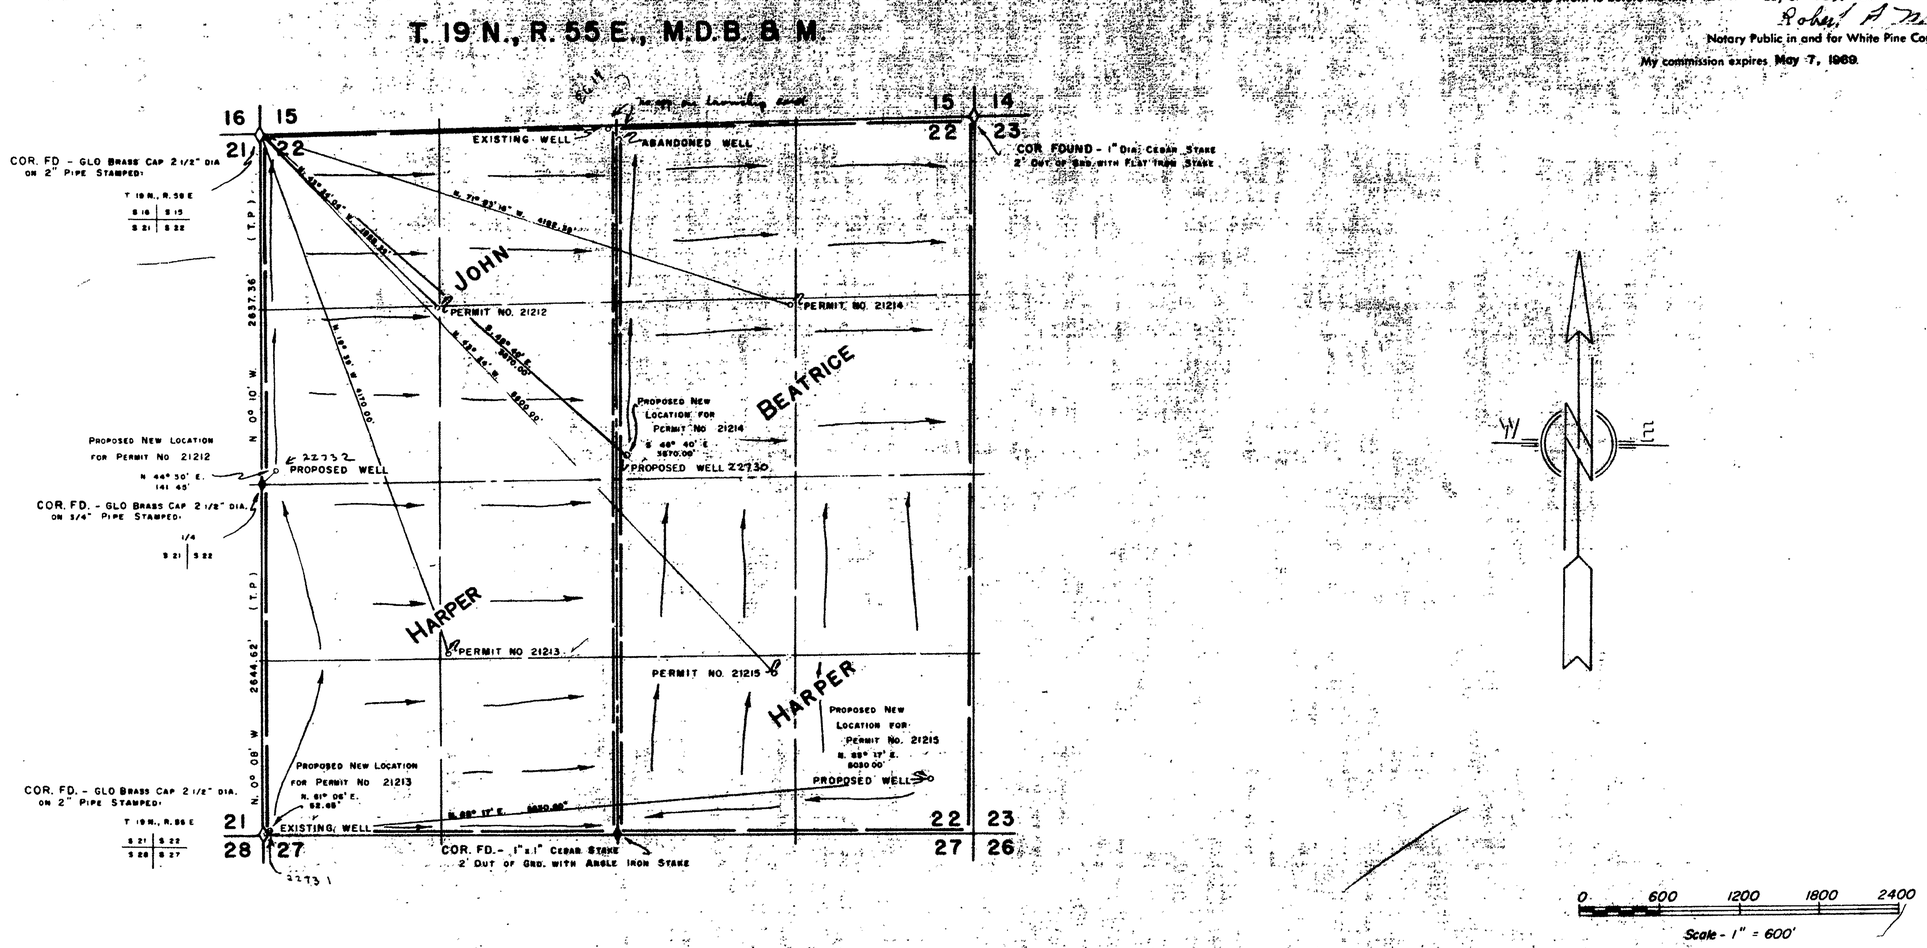

M-236

DATE	R.W. MILLARD & ASSOC., INC. DESCRIPTION

FIELD	RVJ	DESIGN		DR'G. No.	
DETAIL	RVJ	TRACING	JM	FILE No.	
CALC.		CHECK			
COMP.		APPROVED			

FILED
Aug 27, 1965
[illegible]

3 AUG 27 AM 10 33

MAP TO ACCOMPANY APPLICATION TO CHANGE POINT OF DIVERSION

FOR IRRIGATION & DOMESTIC
BY NAOMI BEATRICE HARPER
FROM UNDERGROUND SOURCES

REGISTERED ENGINEERS R. W. MILLARD & ASSOC., INC. LAND SURVEYORS
[illegible]

23509 23508 22730 22729