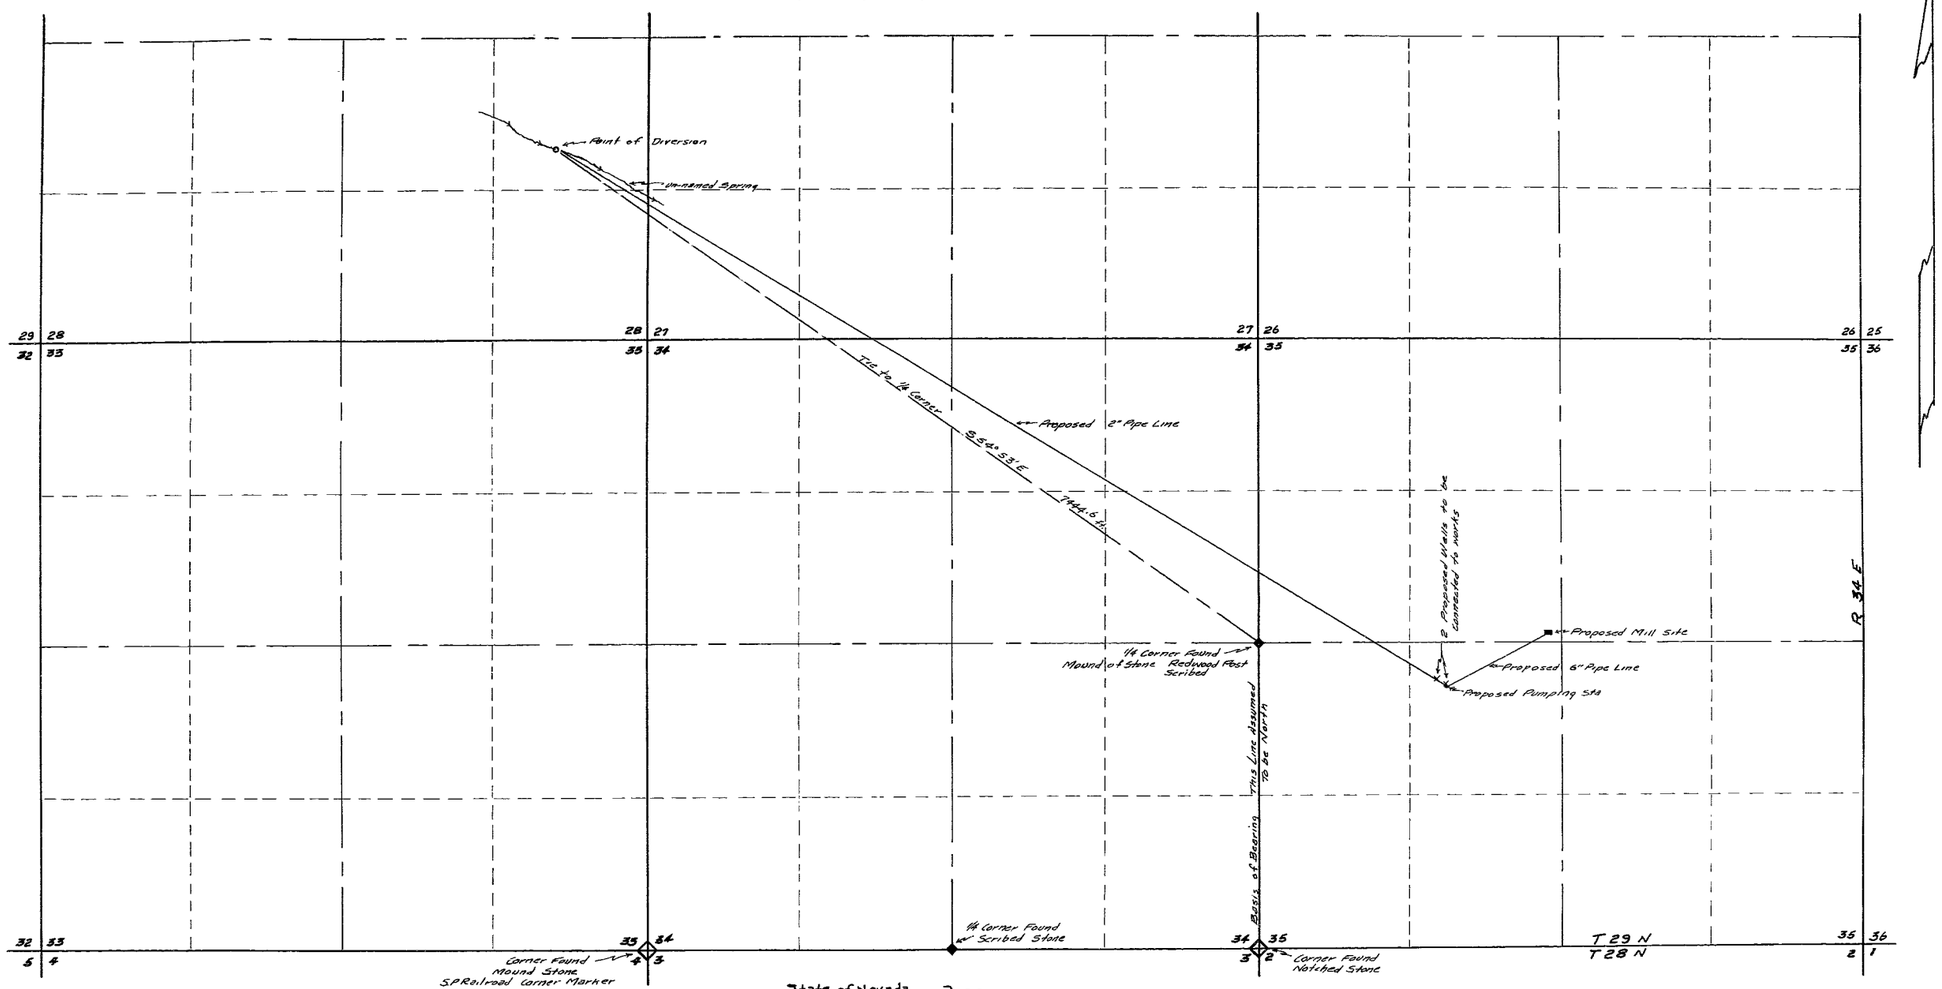

State of Nevada
County of Pershing } S.S.

I, Robert S. Leighton, being first duly sworn, depose and say that this map has been correctly drawn to the designated scale from field notes of a survey made under my supervision on the 3rd and 10th day of October, 1965; that it truly and correctly represents the location and extent of the proposed Works used to divert water from an unnamed spring, in Pershing County, by Wabash Mines Inc., for mining and milling purposes. That the proposed point of diversion, the location of the mill, the approximate size of the diverting conduit, and the location and names of all other works or streams which are crossed by or connected with said Works, are fully and correctly designated hereon.

Robert S. Leighton

State Water Right Surveyor

Subscribed and sworn to before me this 12th day of November, 1965

Curtis E Davis

CURTIS E DAVIS
Notary Public — State of Nevada
Pershing County
My Commission Expires Sept 28, 1969

FILED
Nov 16 1965
STATE ENGINEER'S OFFICE

SCALE 1" 600'

600 400 200 0 600 1200 1800 2400

MAP
TO ACCOMPANY APPLICATION
TO APPROPRIATE WATER
FOR MINING & MILLING
BY WABASH MINES INC.
FROM AN UN-NAMED SPRING

22740