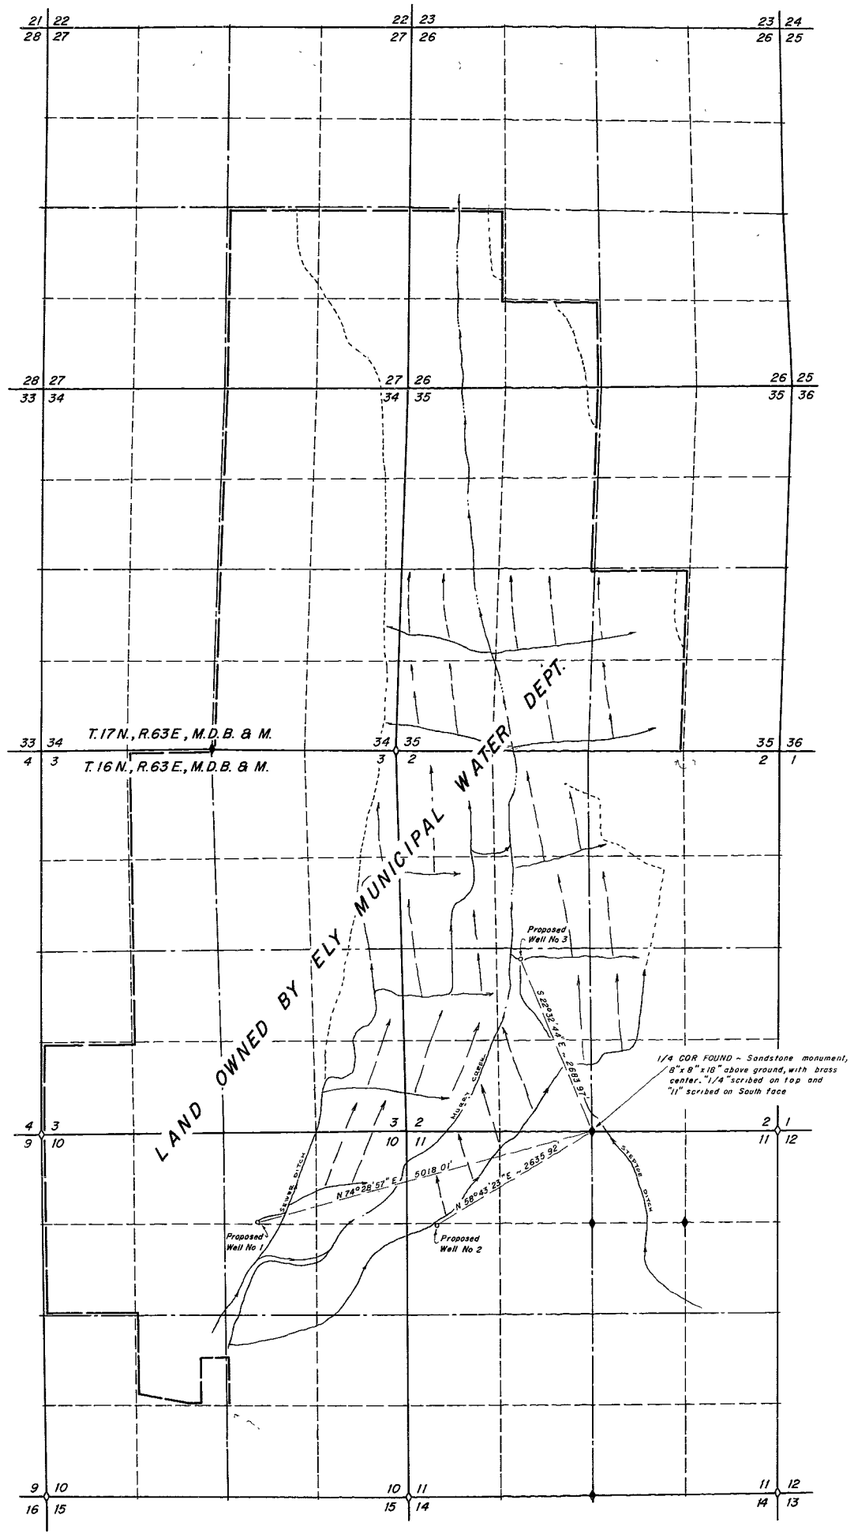

STATE OF NEVADA }
County of White Pine } ss.

I, Robert W. Millard, being first duly sworn, depose and say that this map, consisting of one sheet, has been correctly drawn to the designated scale from field notes of a survey made under my supervision and direction between the 1st day of July, 1965 and the 15th day of Aug, 1965 that it truly and correctly represents the proposed location and extent of the works used to divert water from Underground Sources in White Pine County, by Ely Municipal Water Department for irrigation purposes. That the proposed point of diversion, the approximate location and size of the diverting channel, all reservoirs or basins, the location and names of all other works which will cross or connect with the proposed works, and the boundary of all lands, showing by 40-acre subdivisions the areas proposed to be irrigated, are fully and correctly designated thereon.

State Water Right Surveyor

Subscribed and sworn to before me this FIRST day of September, 1965

Notary Public in and for White Pine County, Nevada

My commission expires MAY 7, 1969

ROBERT A. MASON
Notary Public, State of Nevada
County of White Pine
My commission exp. MAY 7 1969

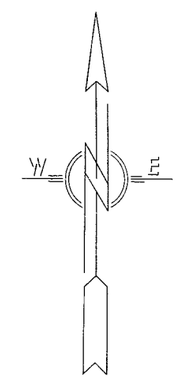

LEGEND

= Found subdivision corners

0 1000 2000 3000 4000

Scale ~ 1" = 1000'

R.W. MILLARD & ASSOC., INC.			
DATE	DESCRIPTION		
FIELD CWD	DESIGN	DR'G. No.	
DETAIL RAB	TRACING RAB	FILE No	
CALC	CHECK		
COMP RAM	APPROVED		

FILED
Oct 5, 1965
STATE ENGINEER'S OFFICE

MAP TO ACCOMPANY APPLICATION TO APPROPRIATE WATER

FOR IRRIGATION & DOMESTIC

BY ELY MUNICIPAL WATER DEPT.

FROM UNDERGROUND SOURCES

REGISTERED ENGINEERS R.W. MILLARD & ASSOC., INC. LAND SURVEYORS
ELY & ELKO, NEVADA
AUGUST, 1965

22770 22769 22768