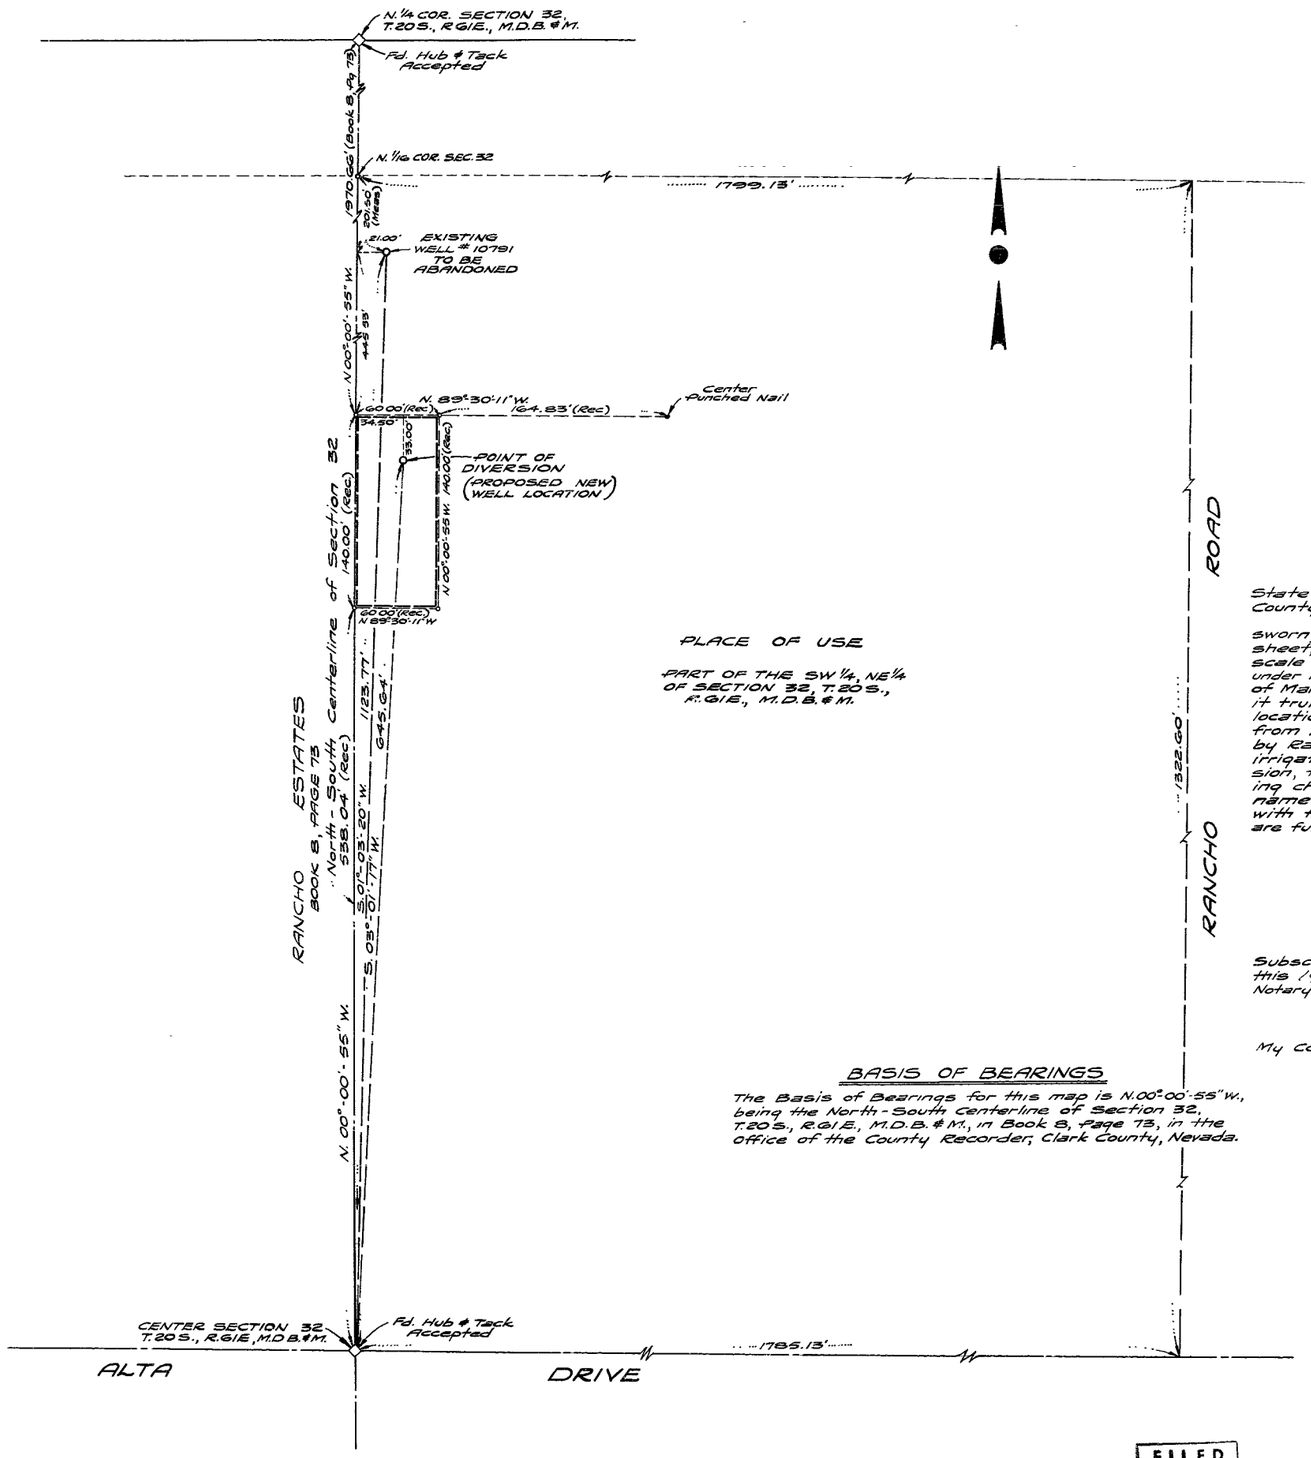

State of Nevada }
County of Clark } S.S.

I, Nelson E Myer, being first duly sworn, depose and say that this map consisting of 1 sheet, has been correctly drawn to the designated scale from field notes of a survey made by me, or under my supervision and direction, between the 16th day of March, 1965, and the 19th day of March, 1965; that it truly and correctly represents the proposed location and extent of the works used to divert water from Las Vegas Valley Artesian Basin in Clark County, by Rancho Circle Water Association, for domestic and irrigation purposes. That the proposed point of diversion, the approximate location and size of the diverting channel, all reservoirs or basins, the location and names of all other works which will cross or connect with the proposed works, and the boundary of all lands, are fully and correctly designated hereon.

Nelson E. Myer
Nelson E. Myer
State Water Right Surveyor No 328

Subscribed and sworn before me, Phyllis A Borroum
this 19 day of March, 1965.
Notary Public in and for Clark County, Nevada.

Phyllis A. Borroum
My Commission Expires March 16, 1968

BASIS OF BEARINGS

The Basis of Bearings for this map is N.00°-00'-55" W., being the North-South Centerline of Section 32, T.20S., R.61E., M.D.B.&M., in Book 8, Page 73, in the Office of the County Recorder, Clark County, Nevada.

SCALE: 1" = 50'

100 75 50 25 0 100

CERTIFICATE NO. 7003 ISSUED 4-25-69

FILED
SEP 10 1969
STATE ENGINEER'S OFFICE

MAP

TO ACCOMPANY APPLICATION FOR PERMISSION TO CHANGE POINT OF DIVERSION OF WATER FOR DOMESTIC & IRRIGATION PURPOSES

BY: RANCHO CIRCLE WATER ASSOCIATION
FROM: LAS VEGAS WATER ARTESIAN BASIN

Returned for Correction 4-20-65 & 9-24-65

22773