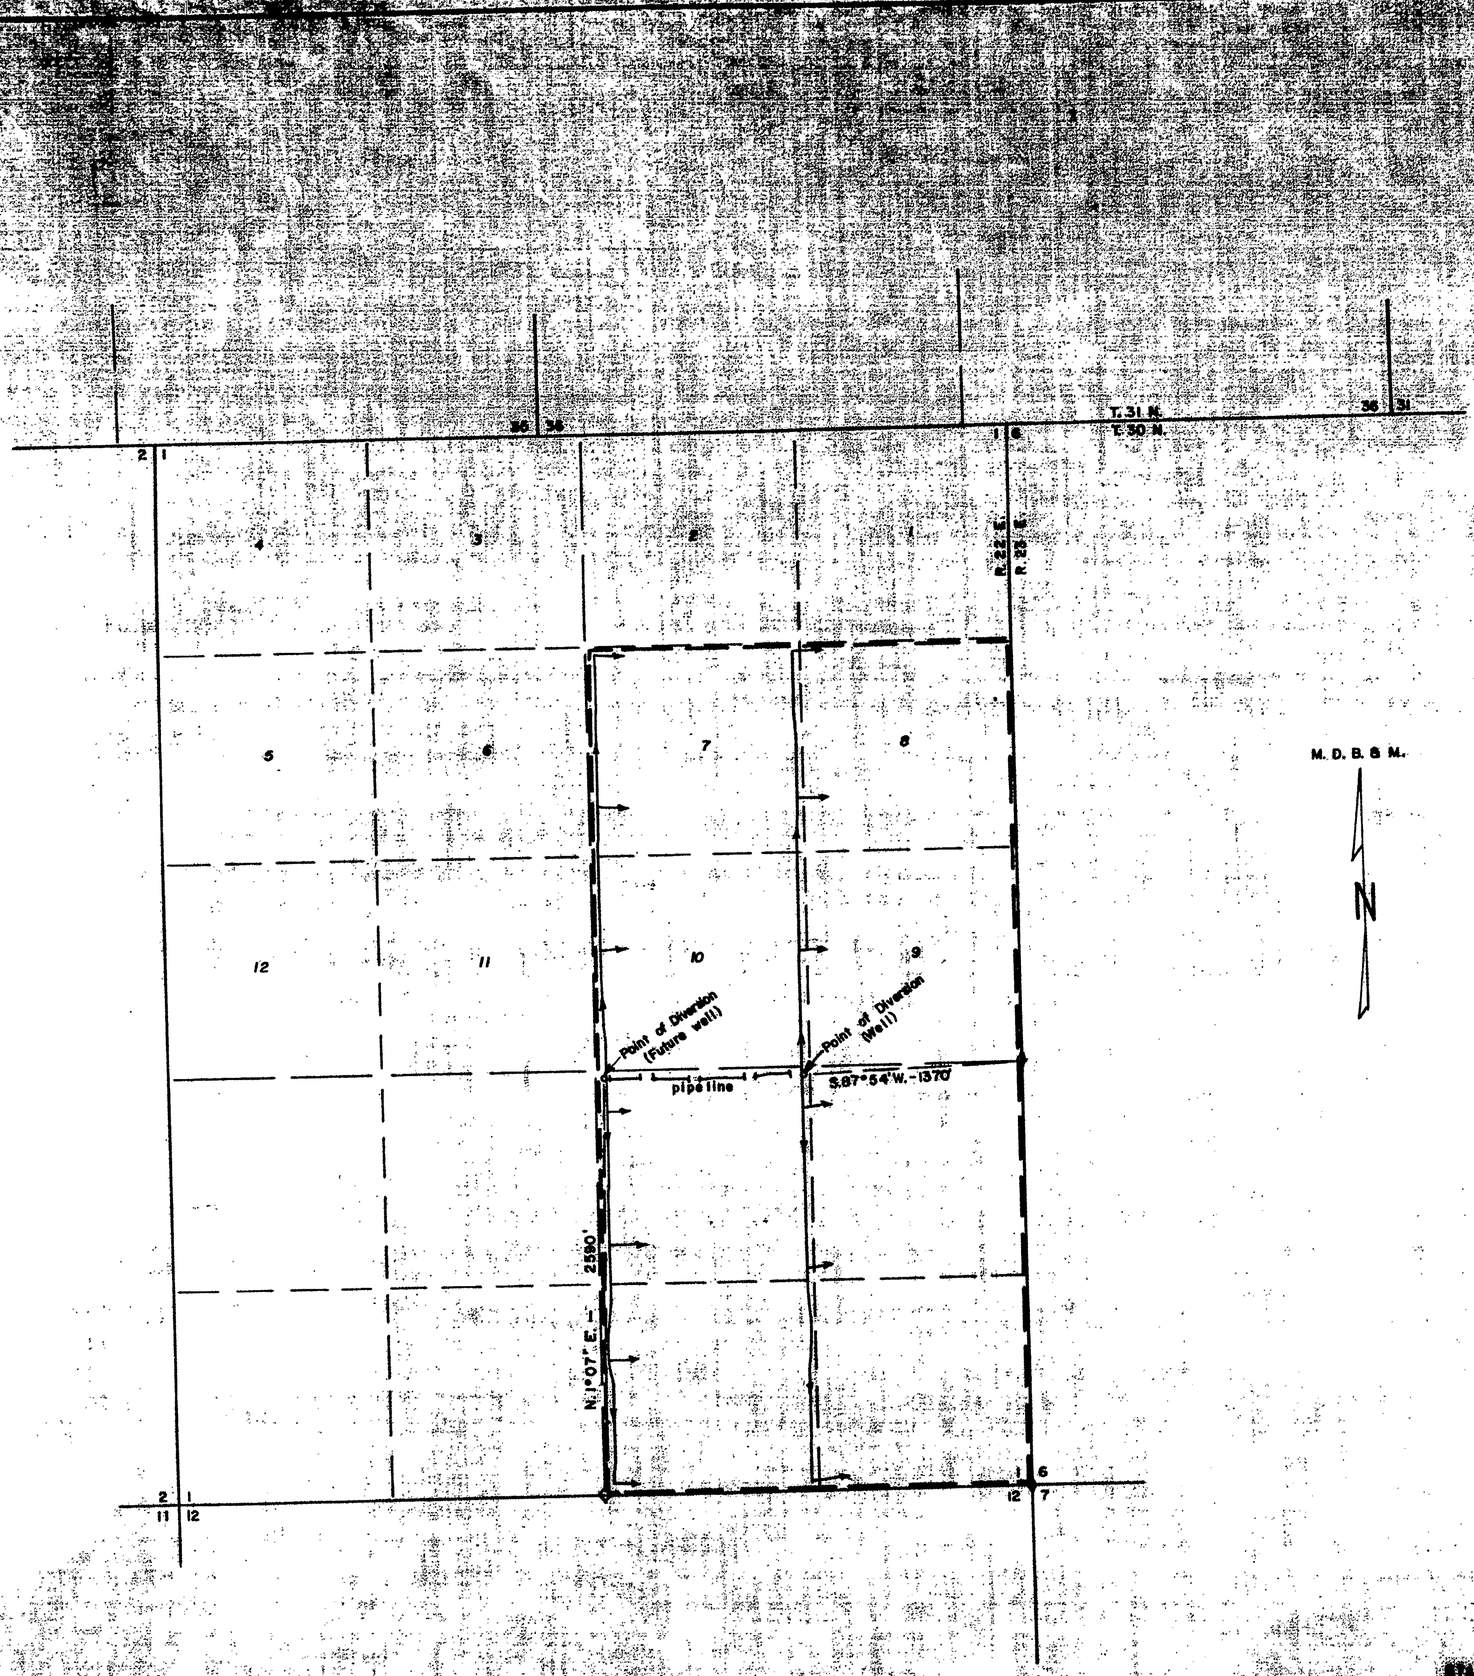

M. D. B. & M.

N

STATE OF NEVADA
COUNTY OF WASHOE SS:

I, Ernest E. Muller, being first duly sworn, depose and say that this map consisting of one sheet has been correctly drawn to the designated scale from field notes of a survey made under my supervision from November 1 to November 14, 1965, that it truly and correctly represents the location and extent of the proposed works used to divert water from an underground source in Washoe County by ROBERT F. WHITE for irrigation and Domestic purposes. That the proposed point of diversion, the approximate location and size of the diverting channel, all reservoirs or basins, the location and names of all other works which will cross or connect with the proposed works, and the boundary of all lands, showing by 40-acre subdivisions the areas proposed to be irrigated, are fully and correctly designated thereon.

Ernest E. Muller
State Water Right Surveyor

Subscribed and sworn to before me this 6th. day of December, 1965.

Jack W. Ray
Notary Public in and for White Pine County, Nevada

JACK W. RAY
Notary Public — State of Nevada
White Pine County
My Commission Expires Jan. 4, 1968

FOR D.L.E. No.
NEV. 061715

SCALE: 1 INCH = 500 FEET

500 0 500 1000 1500

26276

MAP
TO ACCOMPANY APPLICATION TO
APPROPRIATE WATER FOR
IRRIGATION AND DOMESTIC PURPOSES
BY ROBERT F. WHITE
FROM AN UNDERGROUND SOURCE

OFFICE
STATE ENGINEER
[redacted]

FILED
Dec 13 1965
STATE ENGINEER'S OFFICE

[redacted]

26276 22776 ← File Under