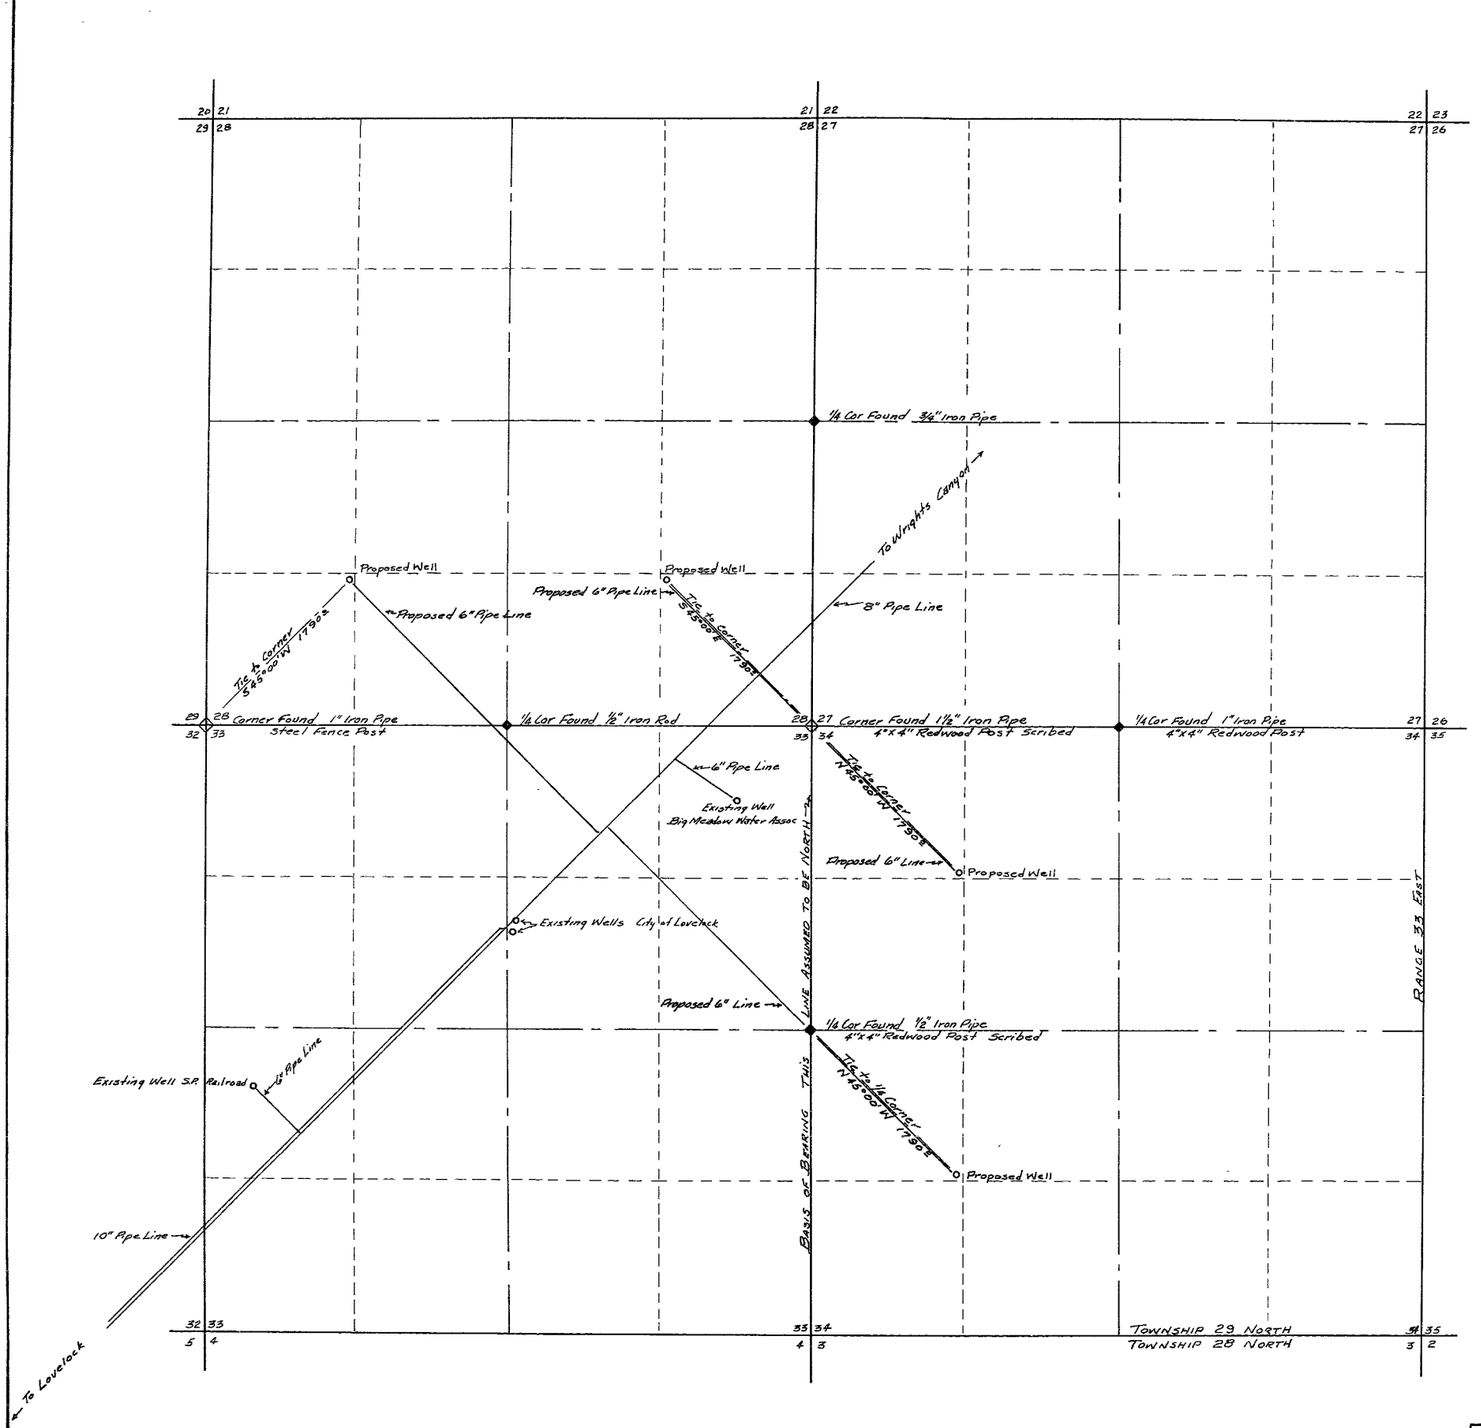

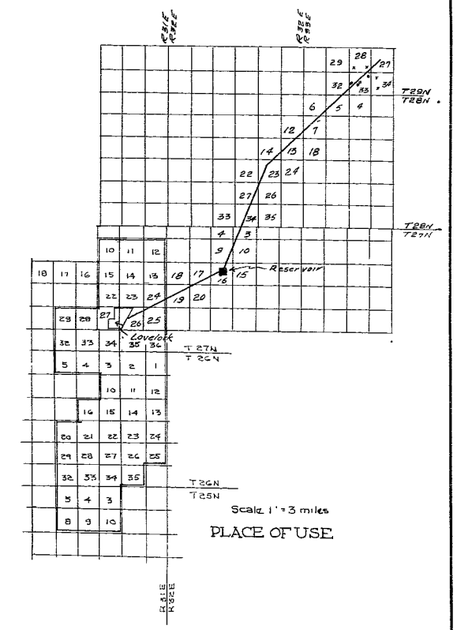

State of Nevada
County of Pershing } SS

I, Robert S Leighton, being first duly sworn, depose and say that this map, has been correctly drawn to the designated scale from field notes of a survey made under my supervision on the 6th & 7th day of December, 1965; that it truly and correctly represents the location and extent of the works used to divert water from an under ground source, in Pershing County, by City of Lovelock, for domestic purposes. That the proposed point of diversion, the approximate location and size of the diverting channel, all reservoirs or basins, the location and names of all other works which will cross or connect with the proposed works, are fully and correctly designated thereon.

Robert S. Leighton
State Water Right Surveyor

Subscribed and sworn to before me this 13th day of December, 1965.

Curtis E Dano

SCALE 1" - 600'

600 400 200 0 600 1200 1800 2400

OFFICE
STATE ENGINEER
1965 DEC 21 AM 10 49

FILED
Dec 21, 1965
STATE ENGINEER'S OFFICE

MAP
TO ACCOMPANY APPLICATION TO APPROPRIATE WATER FOR DOMESTIC USE BY CITY OF LOVELOCK FROM AN UNDERGROUND SOURCE

22796 22795 22794 under 22793